


Visibility splay - measuring 2.4m back from the carriageway in the centre of the driveway or entrance. A line (70m long in the case of a 30mph limit) is then drawn to the right, to a point where it strikes the near-side edge of the carriageway.



Produced 02 Nov 2017 from the Ordnance Survey MasterMap (Topography) Database and incorporating surveyed revision available at this date.

The representation of a road, track or path is no evidence of a right of way. The representation of features as lines is no evidence of a property boundary.

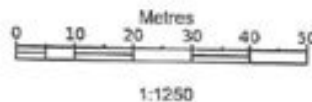

98, Elmer Rd, Bognor Regis
PO22 6LJ

Supplied by: Latitude Mapping Ltd
Licence: © Crown Copyright and
database rights 2017 OS 100038864
Reference: 011174618
Centre coordinates: 498099 100156