



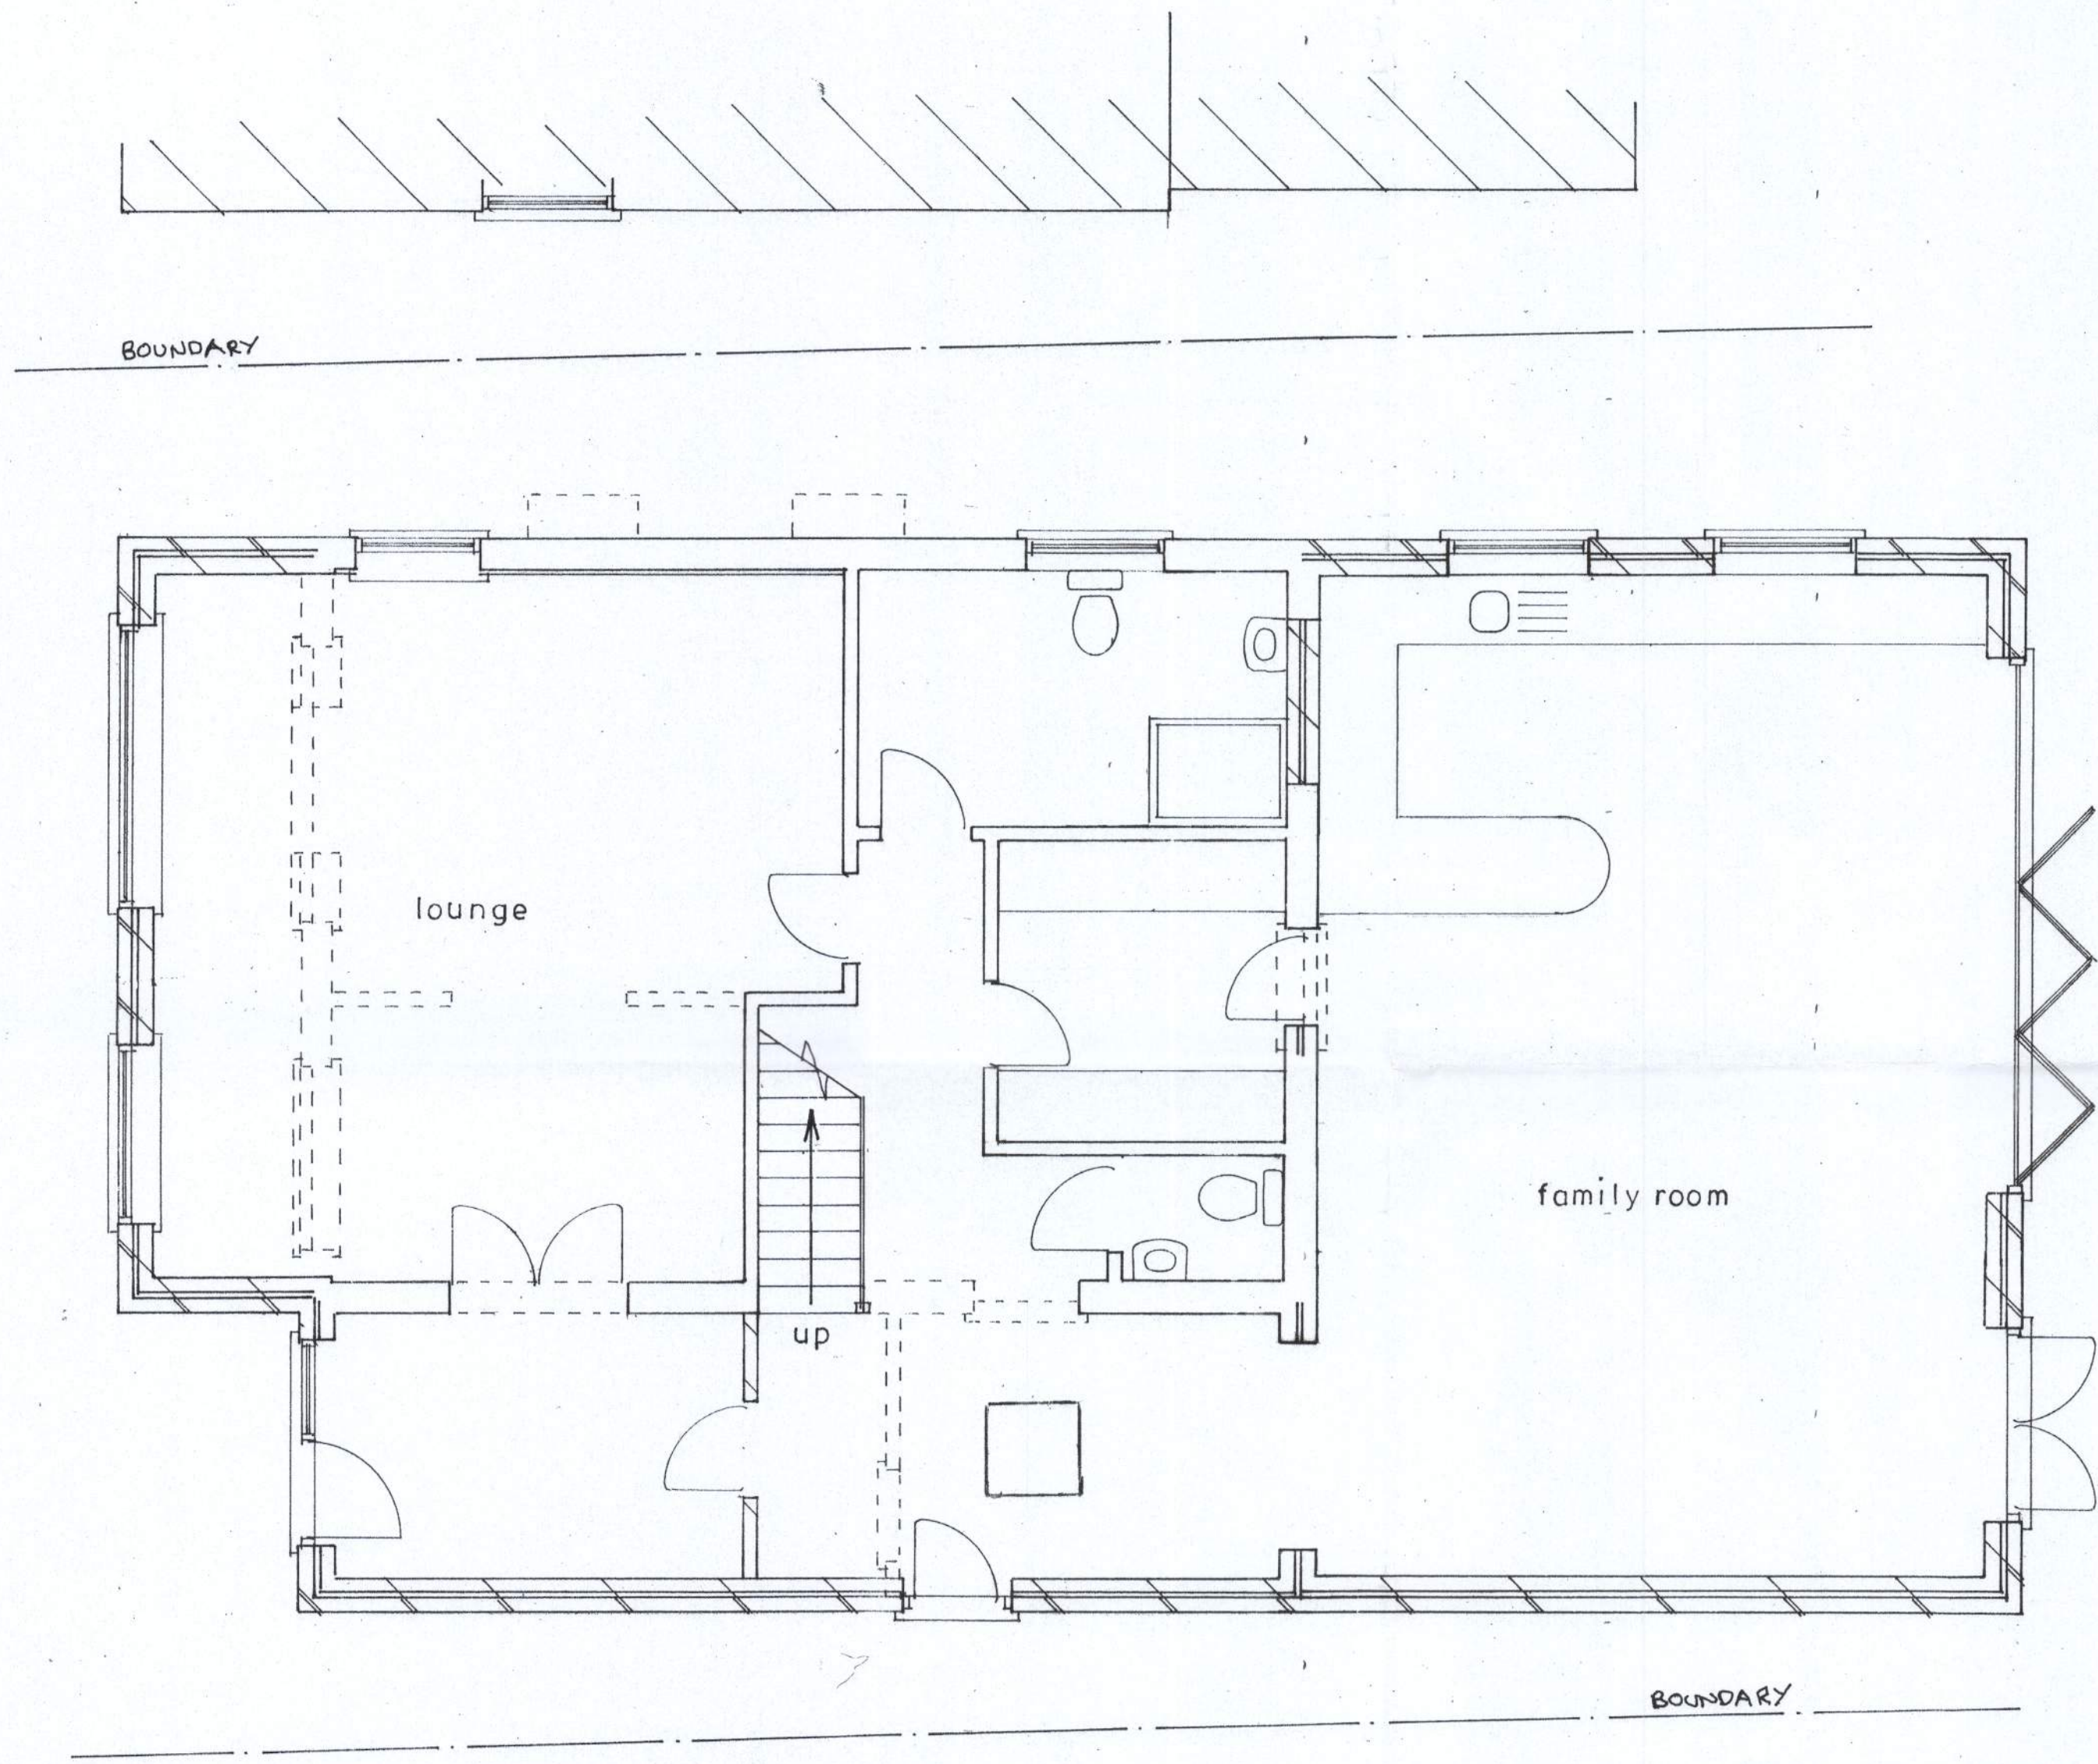

Ground floor plan
1 : 50

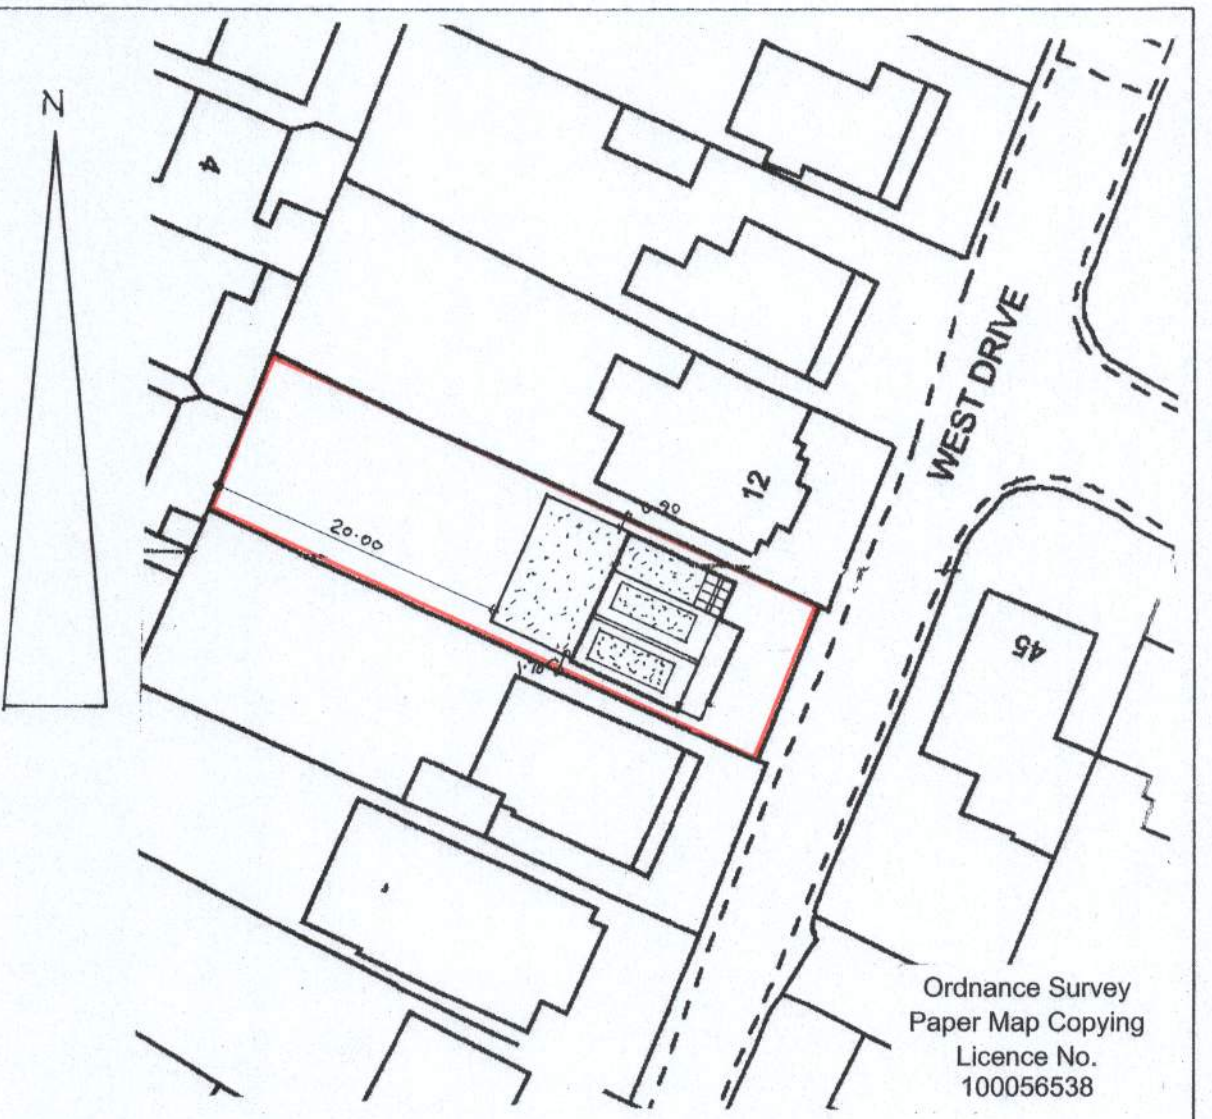

block plan
1 : 500



location plan
1 : 1250

sheet 1 of 3

Proposed

PROPOSED SINGLE STOREY EXTENSIONS AND 1ST FLOOR DORMER PROJECTIONS
AT 14, WEST DRIVE, ELMER FOR MR. & MRS. D. DRUCE.

Bryan Butcher
Rainbow Cottage
Nyetimber Lane
Bognor Regis PO21 3JX
01243 266871
07973 233442
bryan.butcher@btinternet.com
www.bryanbutcher.com