




This drawing and its contents are the strict copyright of Architectura Design. No reproduction without permission. Do not scale. Written dimensions to be used where given. All dimensions and details to be checked on site. FOR PLANNING PURPOSES ONLY

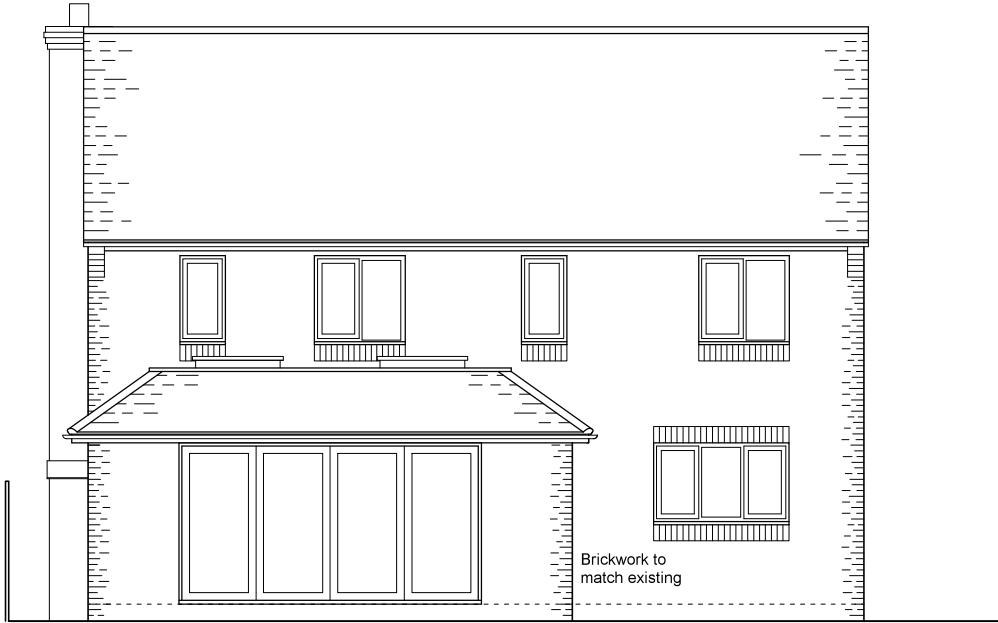

North Elevation

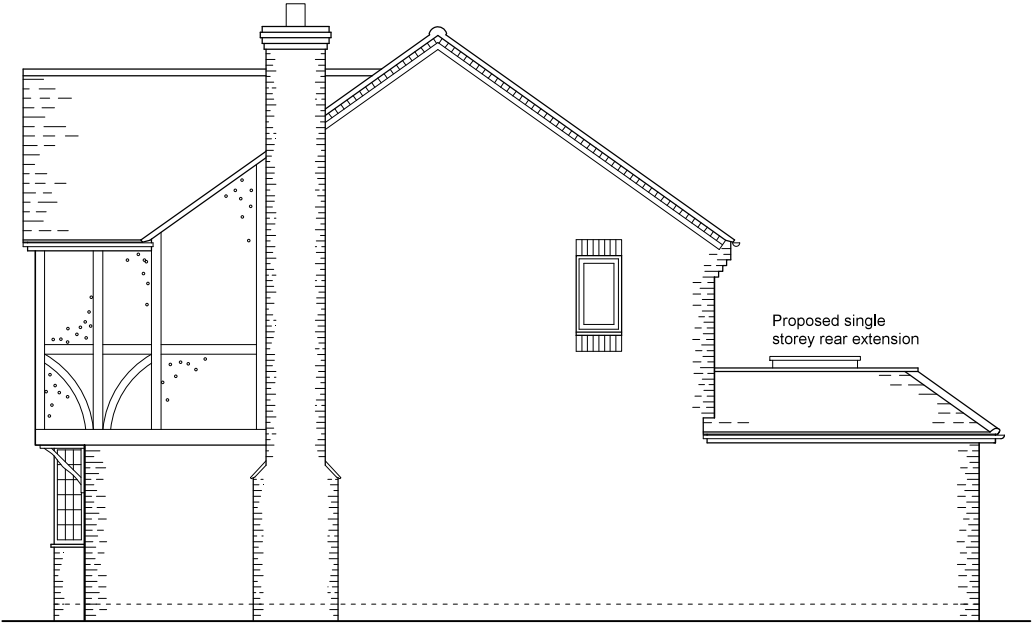


East Elevation

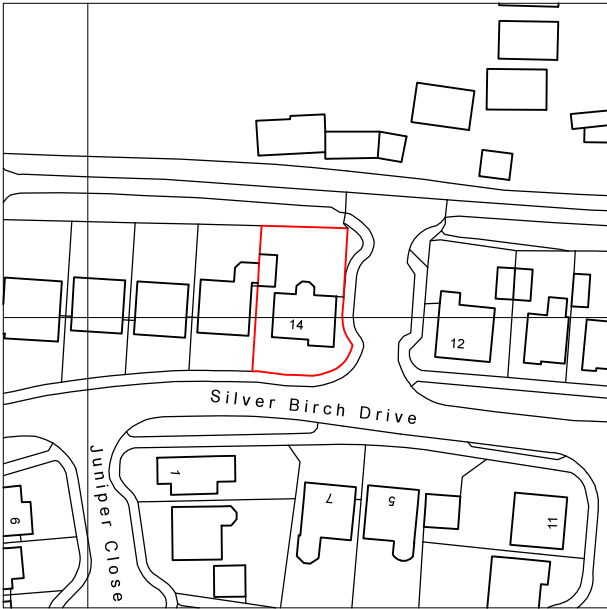


Location Plan
Scale 1 : 1 2 5 0

Serial Number 150666
©Crown Copyright and database right 2017
Ordnance Survey License: 100048957
Reproduction in whole or part is prohibited
without the prior permission of Ordnance Survey

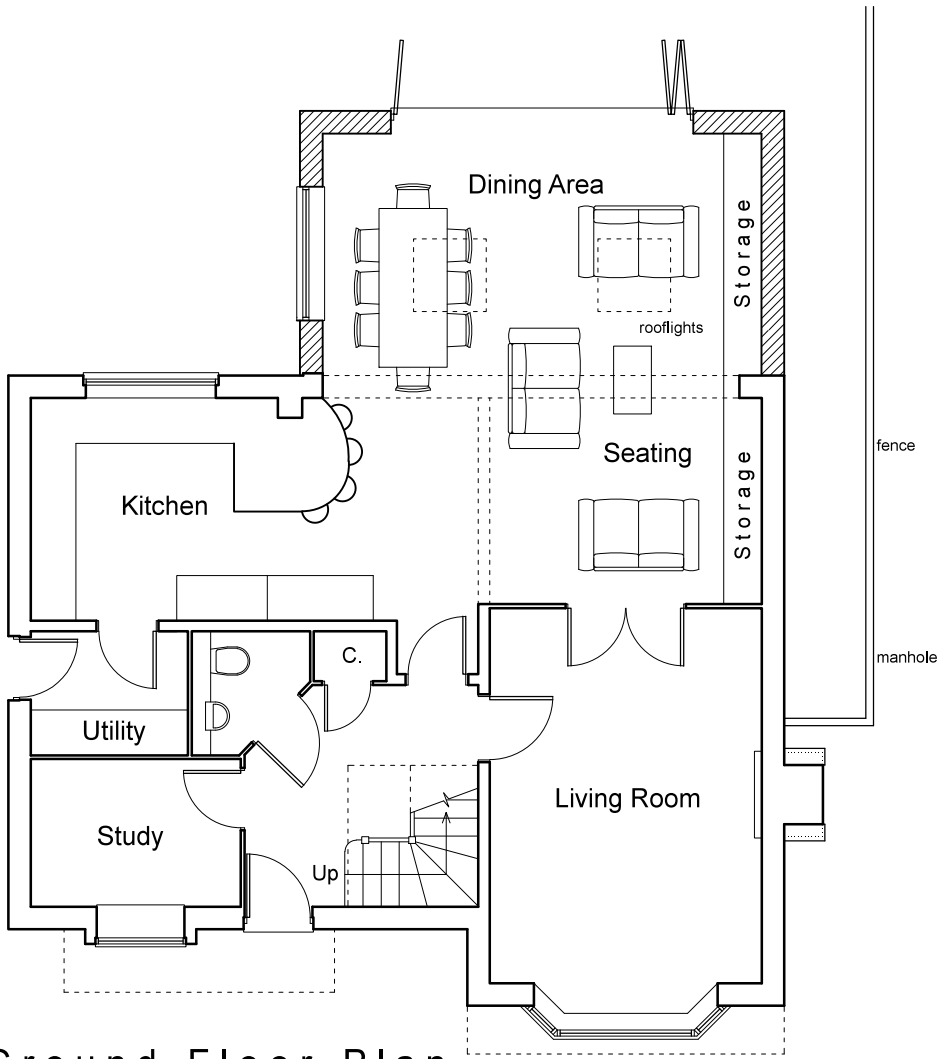

Ground Floor Plan
Option One

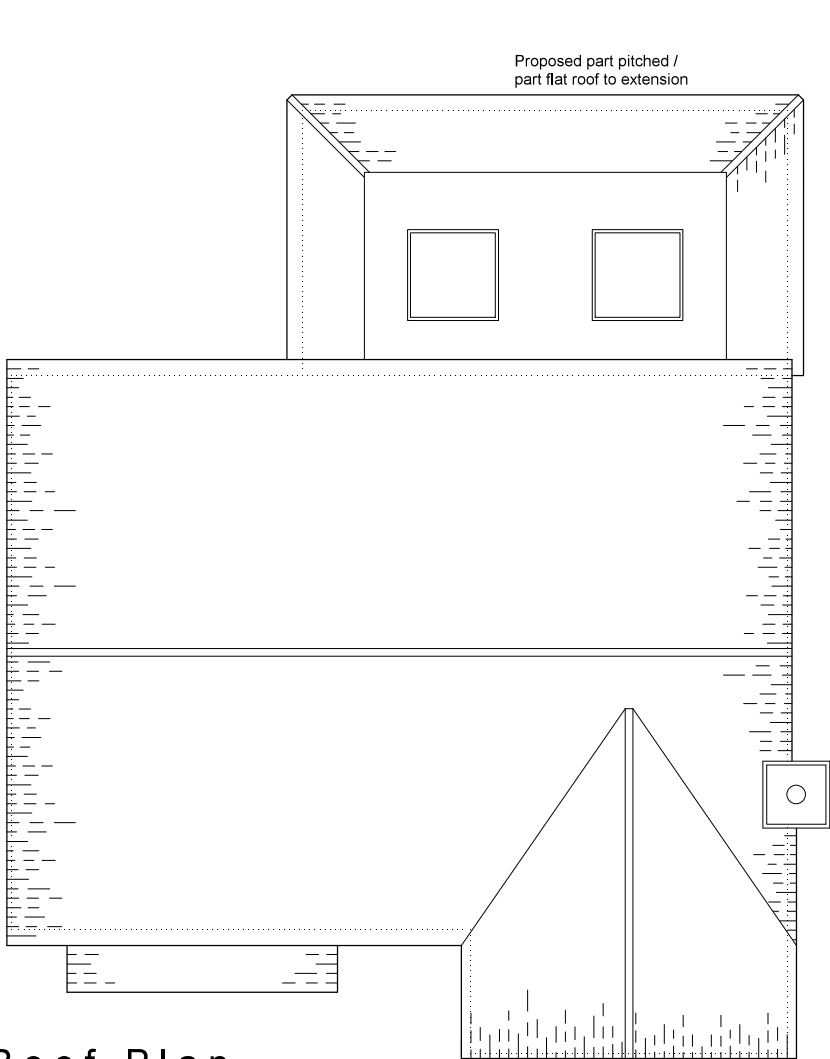

Roof Plan



West Elevation

Architectura
Architectural Design & Drawing Service

Proposed Extension and Alterations
at 14 Silver Birch Drive, Bognor Regis
for Mr and Mrs C Alger

Drawing P01 November 2018 Scale 1:100 & 1:1250 @ A3
Planning Drawing - Proposed Plans and Elevations

0 1 2 3 4 metres