
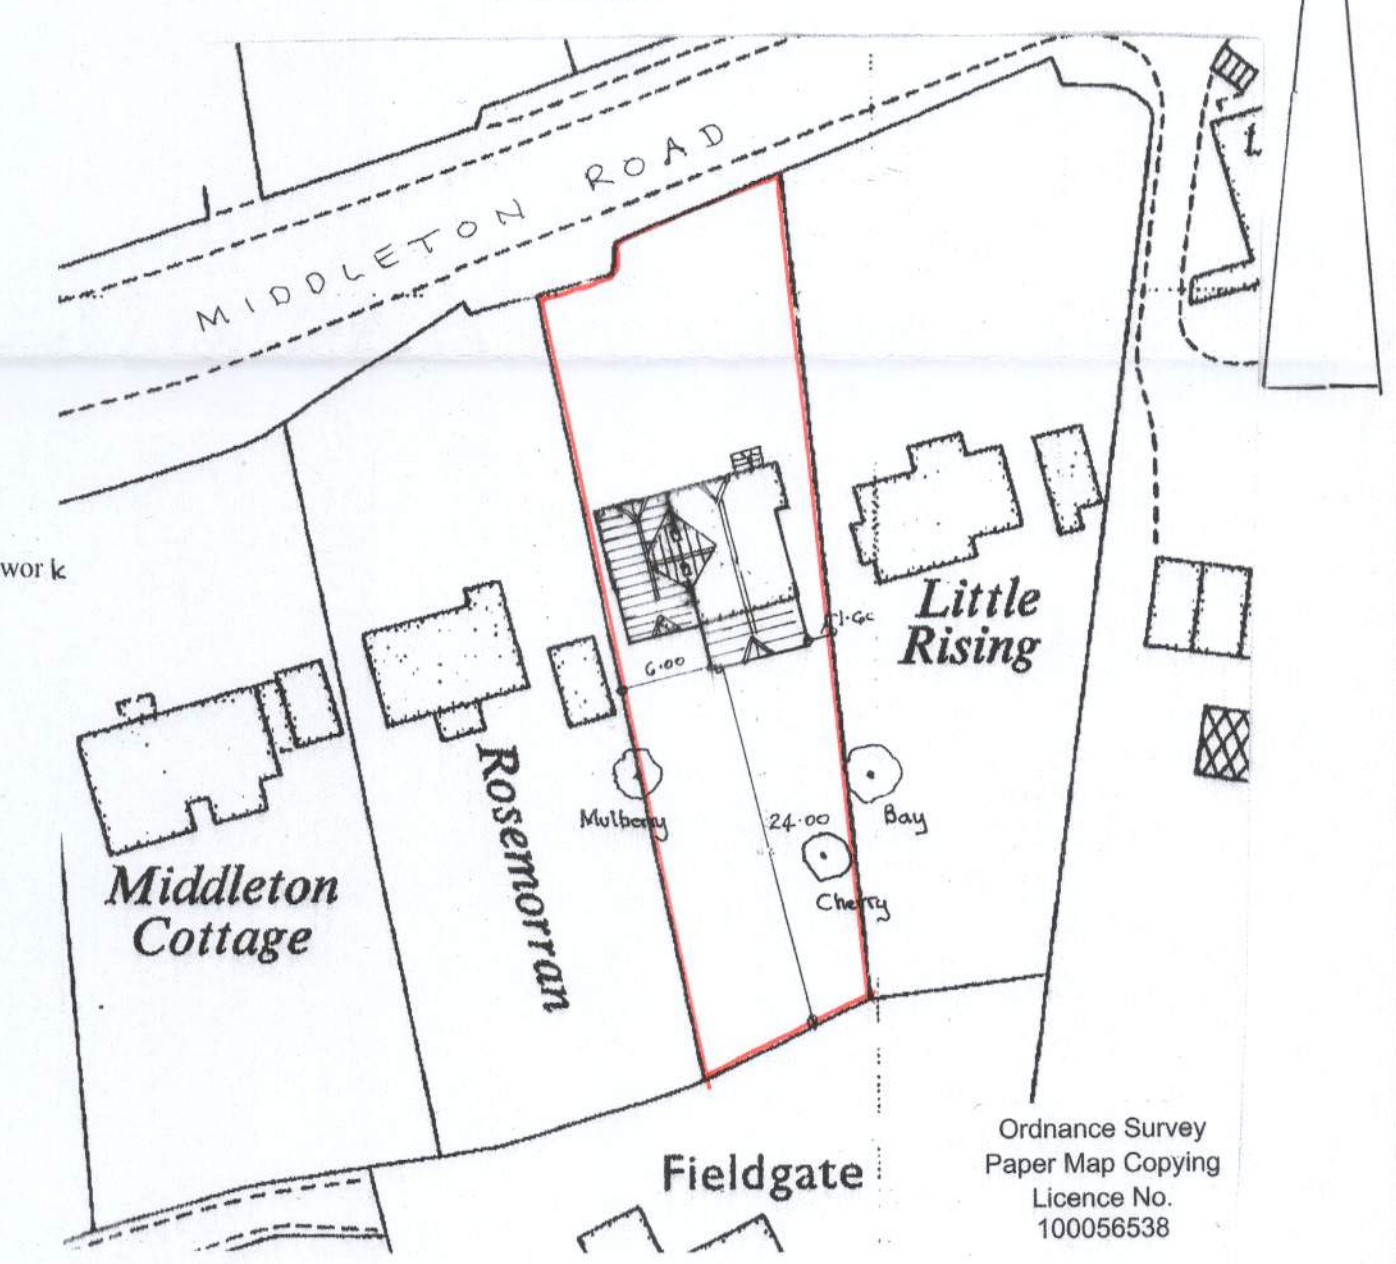
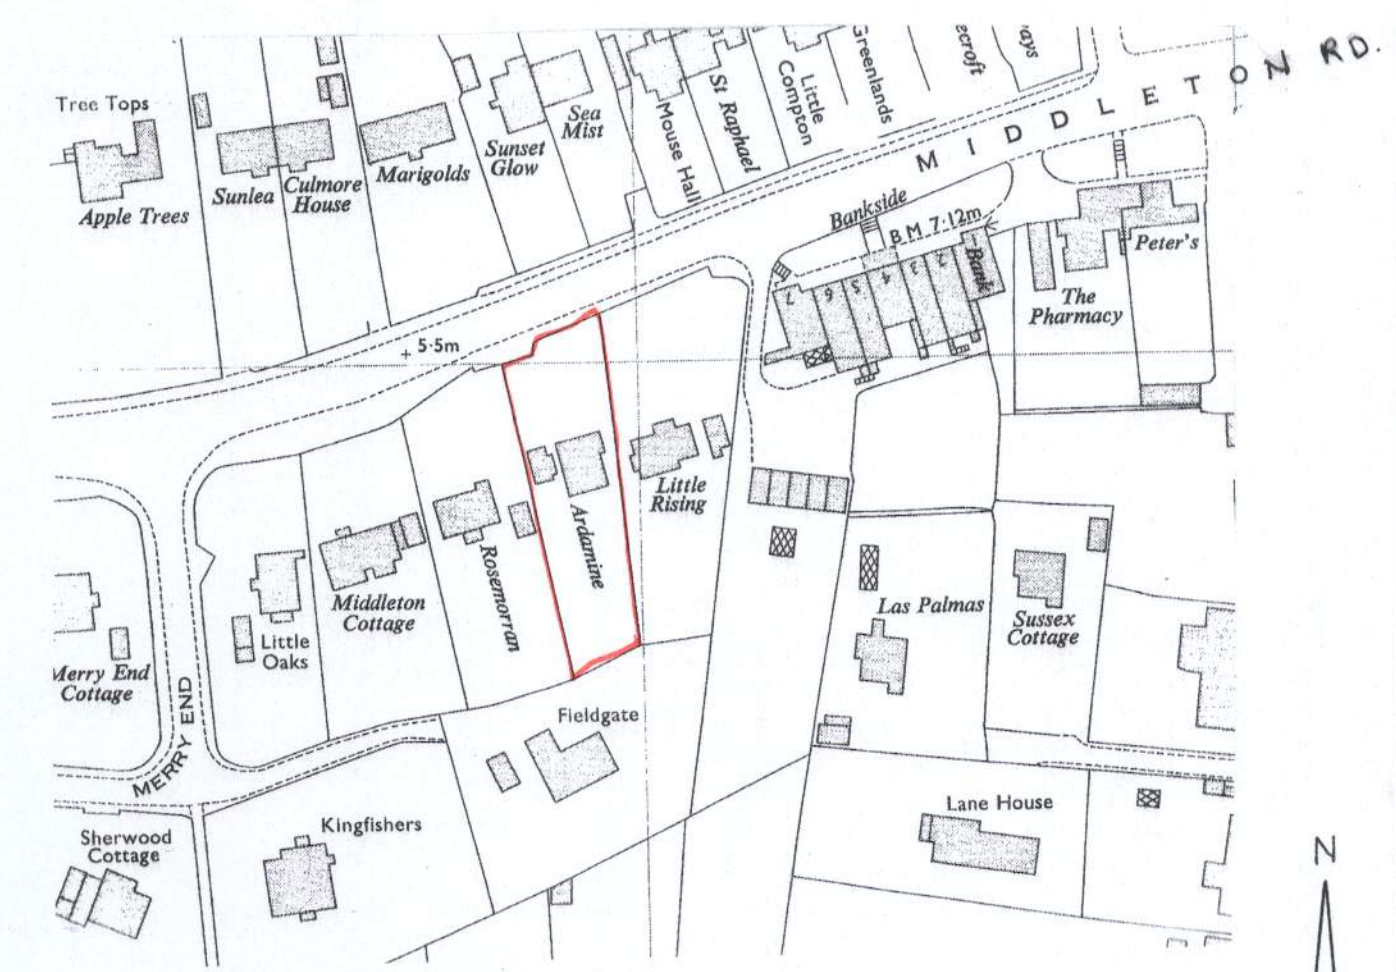


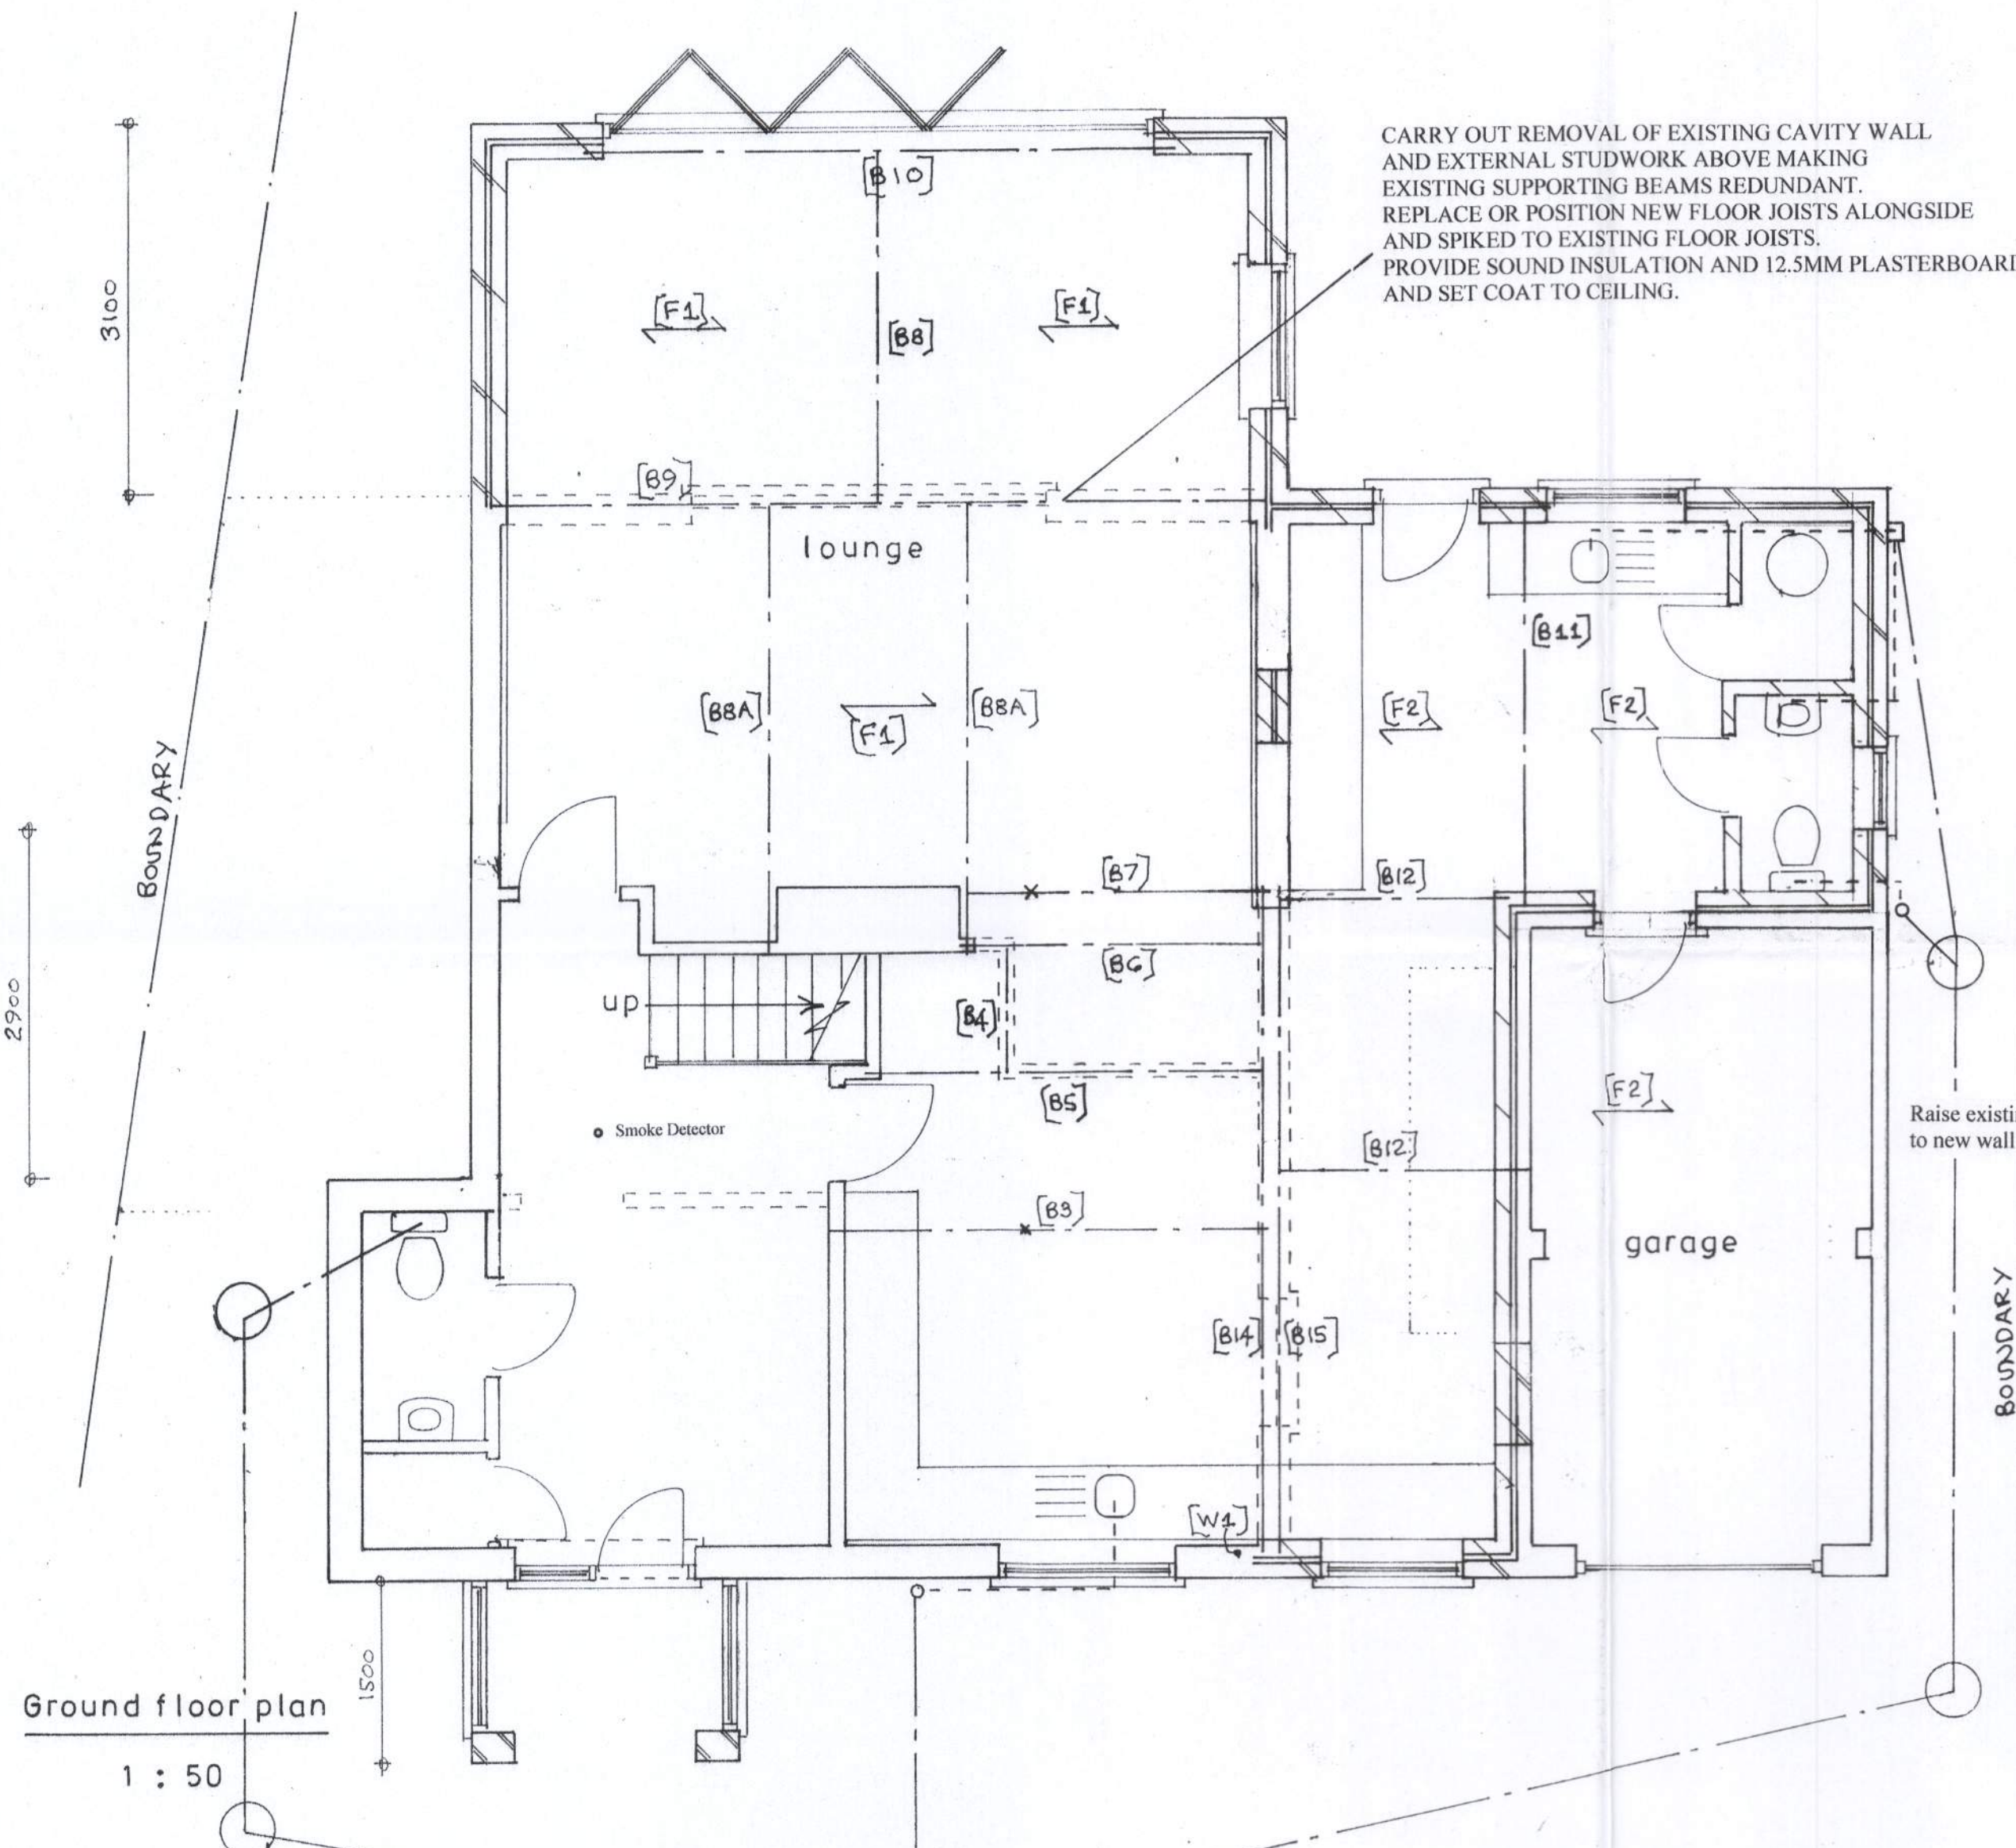

PROPOSED TWO STOREY EXTENSION AT 120, MIDDLETON ROAD, MIDDLETON-ON-SEA
FOR MR. D BROWN.

Bryan Butcher
Rainbow Cottage
Nyetimber Lane
Bognor Regis PO21 3JX
01243 266871
07973 233442
bryan.butcher@btinternet.com
www.bryanbutcher.com