




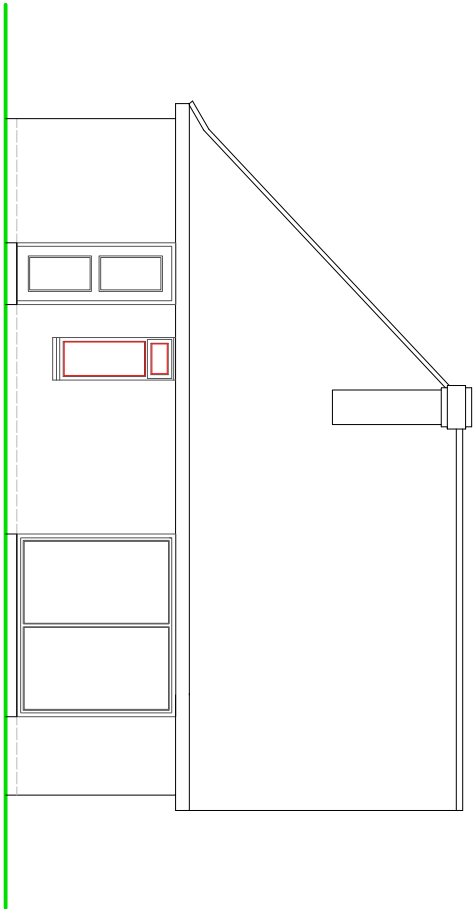


REAR ELEVATION

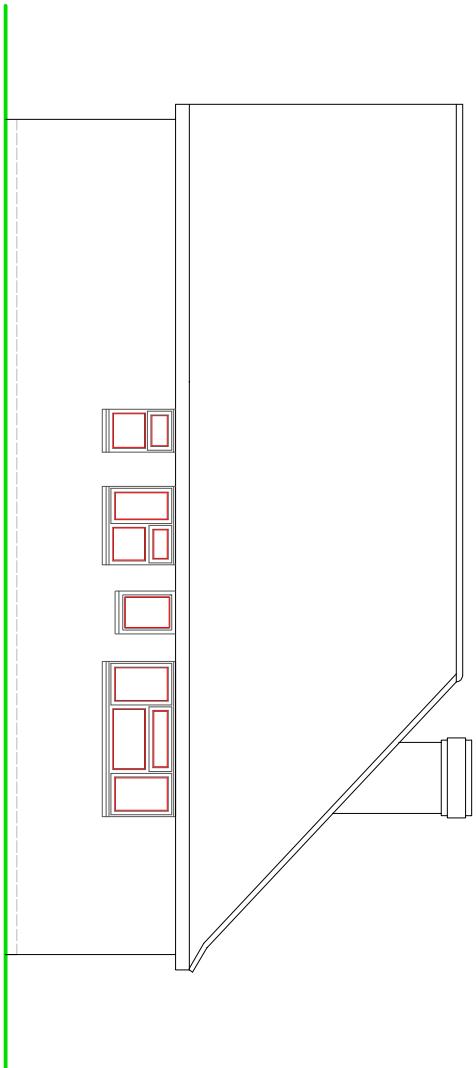

SIDE ELEVATION

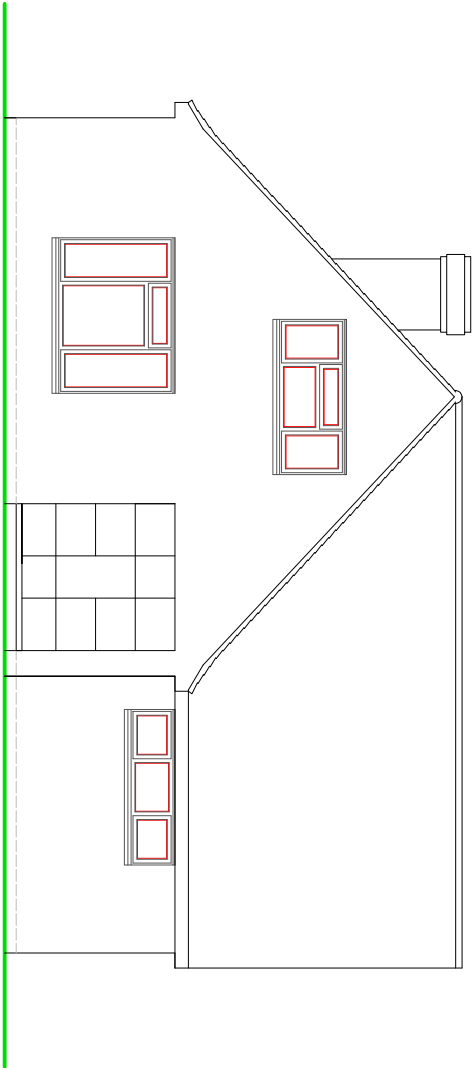


SIDE ELEVATION

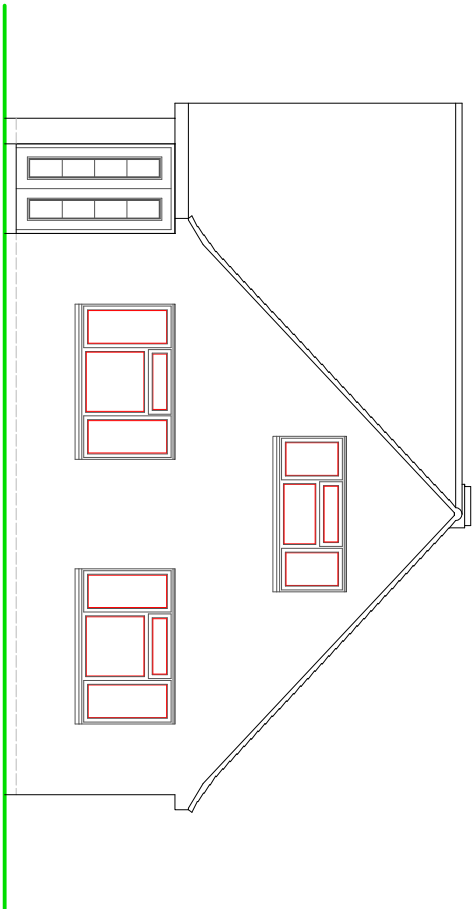

FRONT ELEVATION

NOTES

- ROOF - Plain concrete tiles to pitched roof.
- WALLS - Face brickwork detail to external walls.
- WINDOWS/DOORS - White framed PVC double glazed units.

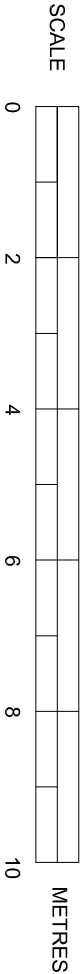

EXISTING ELEVATIONS

SUSSEX BUILDING CONSULTANCY LIMITED

9 ANCTON CLOSE, MIDDLETON,
BOGNOR REGIS, WEST SUSSEX.

SCALE - 1/100 REV - DATE - 29/06/2018

LABC

3 NORTHCOOTE ROAD
BOGNOR REGIS
PO21 3LZ
TEL - (01243) 861379