
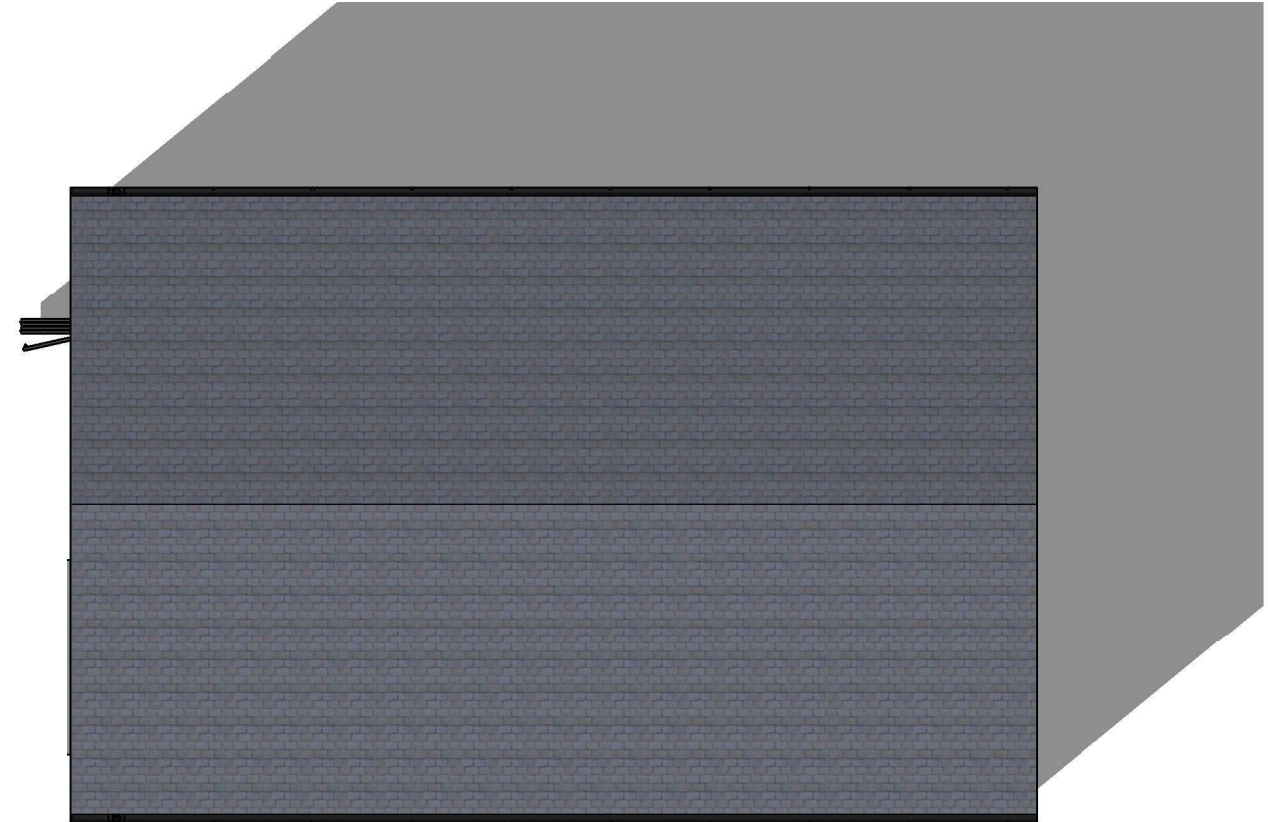


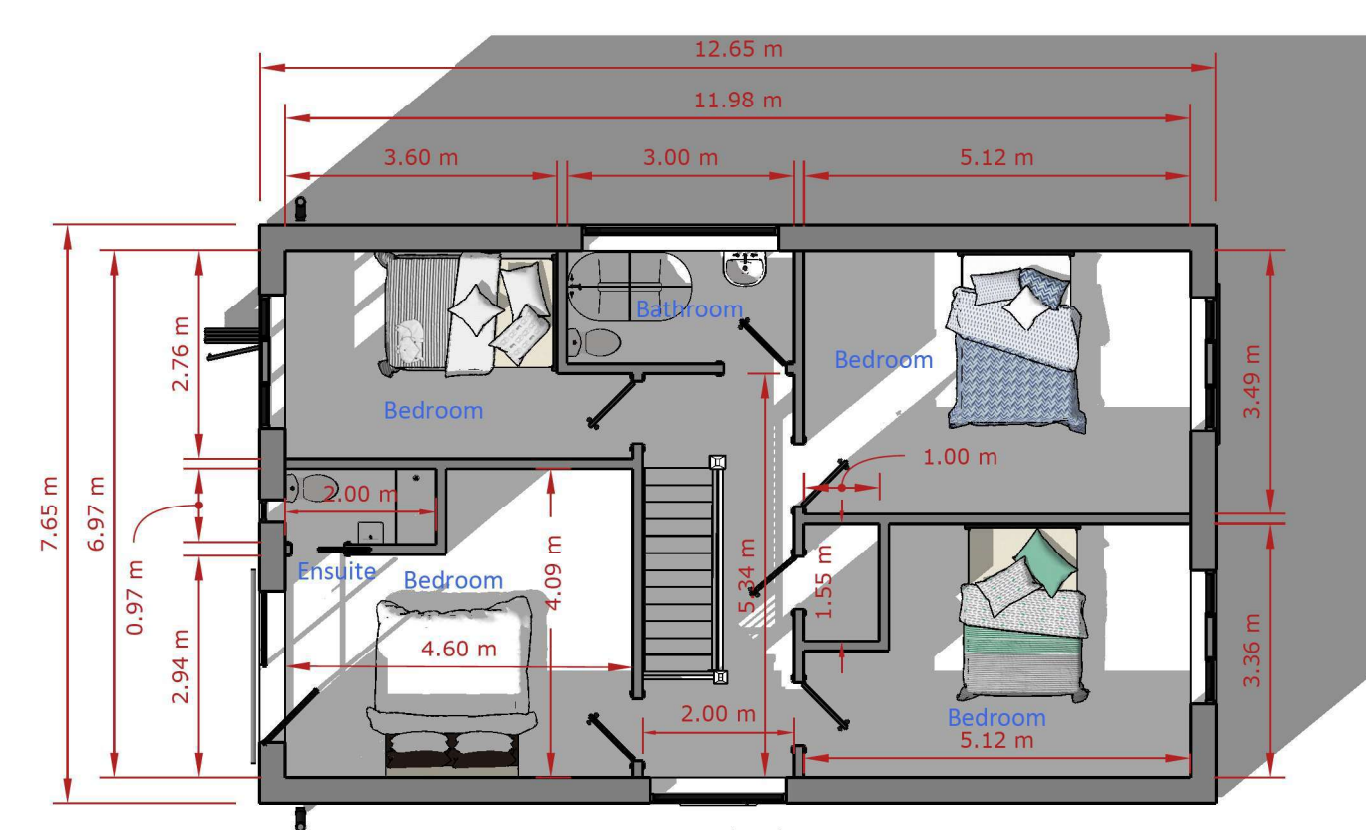

Materials

Roof

- Fibre cement blue slate roof tiles
- Dark grey eave lines

Openings

- Dark grey windows/doors

Walls

- Timber cladding to latest fire rating/regulations
- K Rend white render

GIA

- Ground Floor: 83.50m²
- First Floor: 83.50m²

