


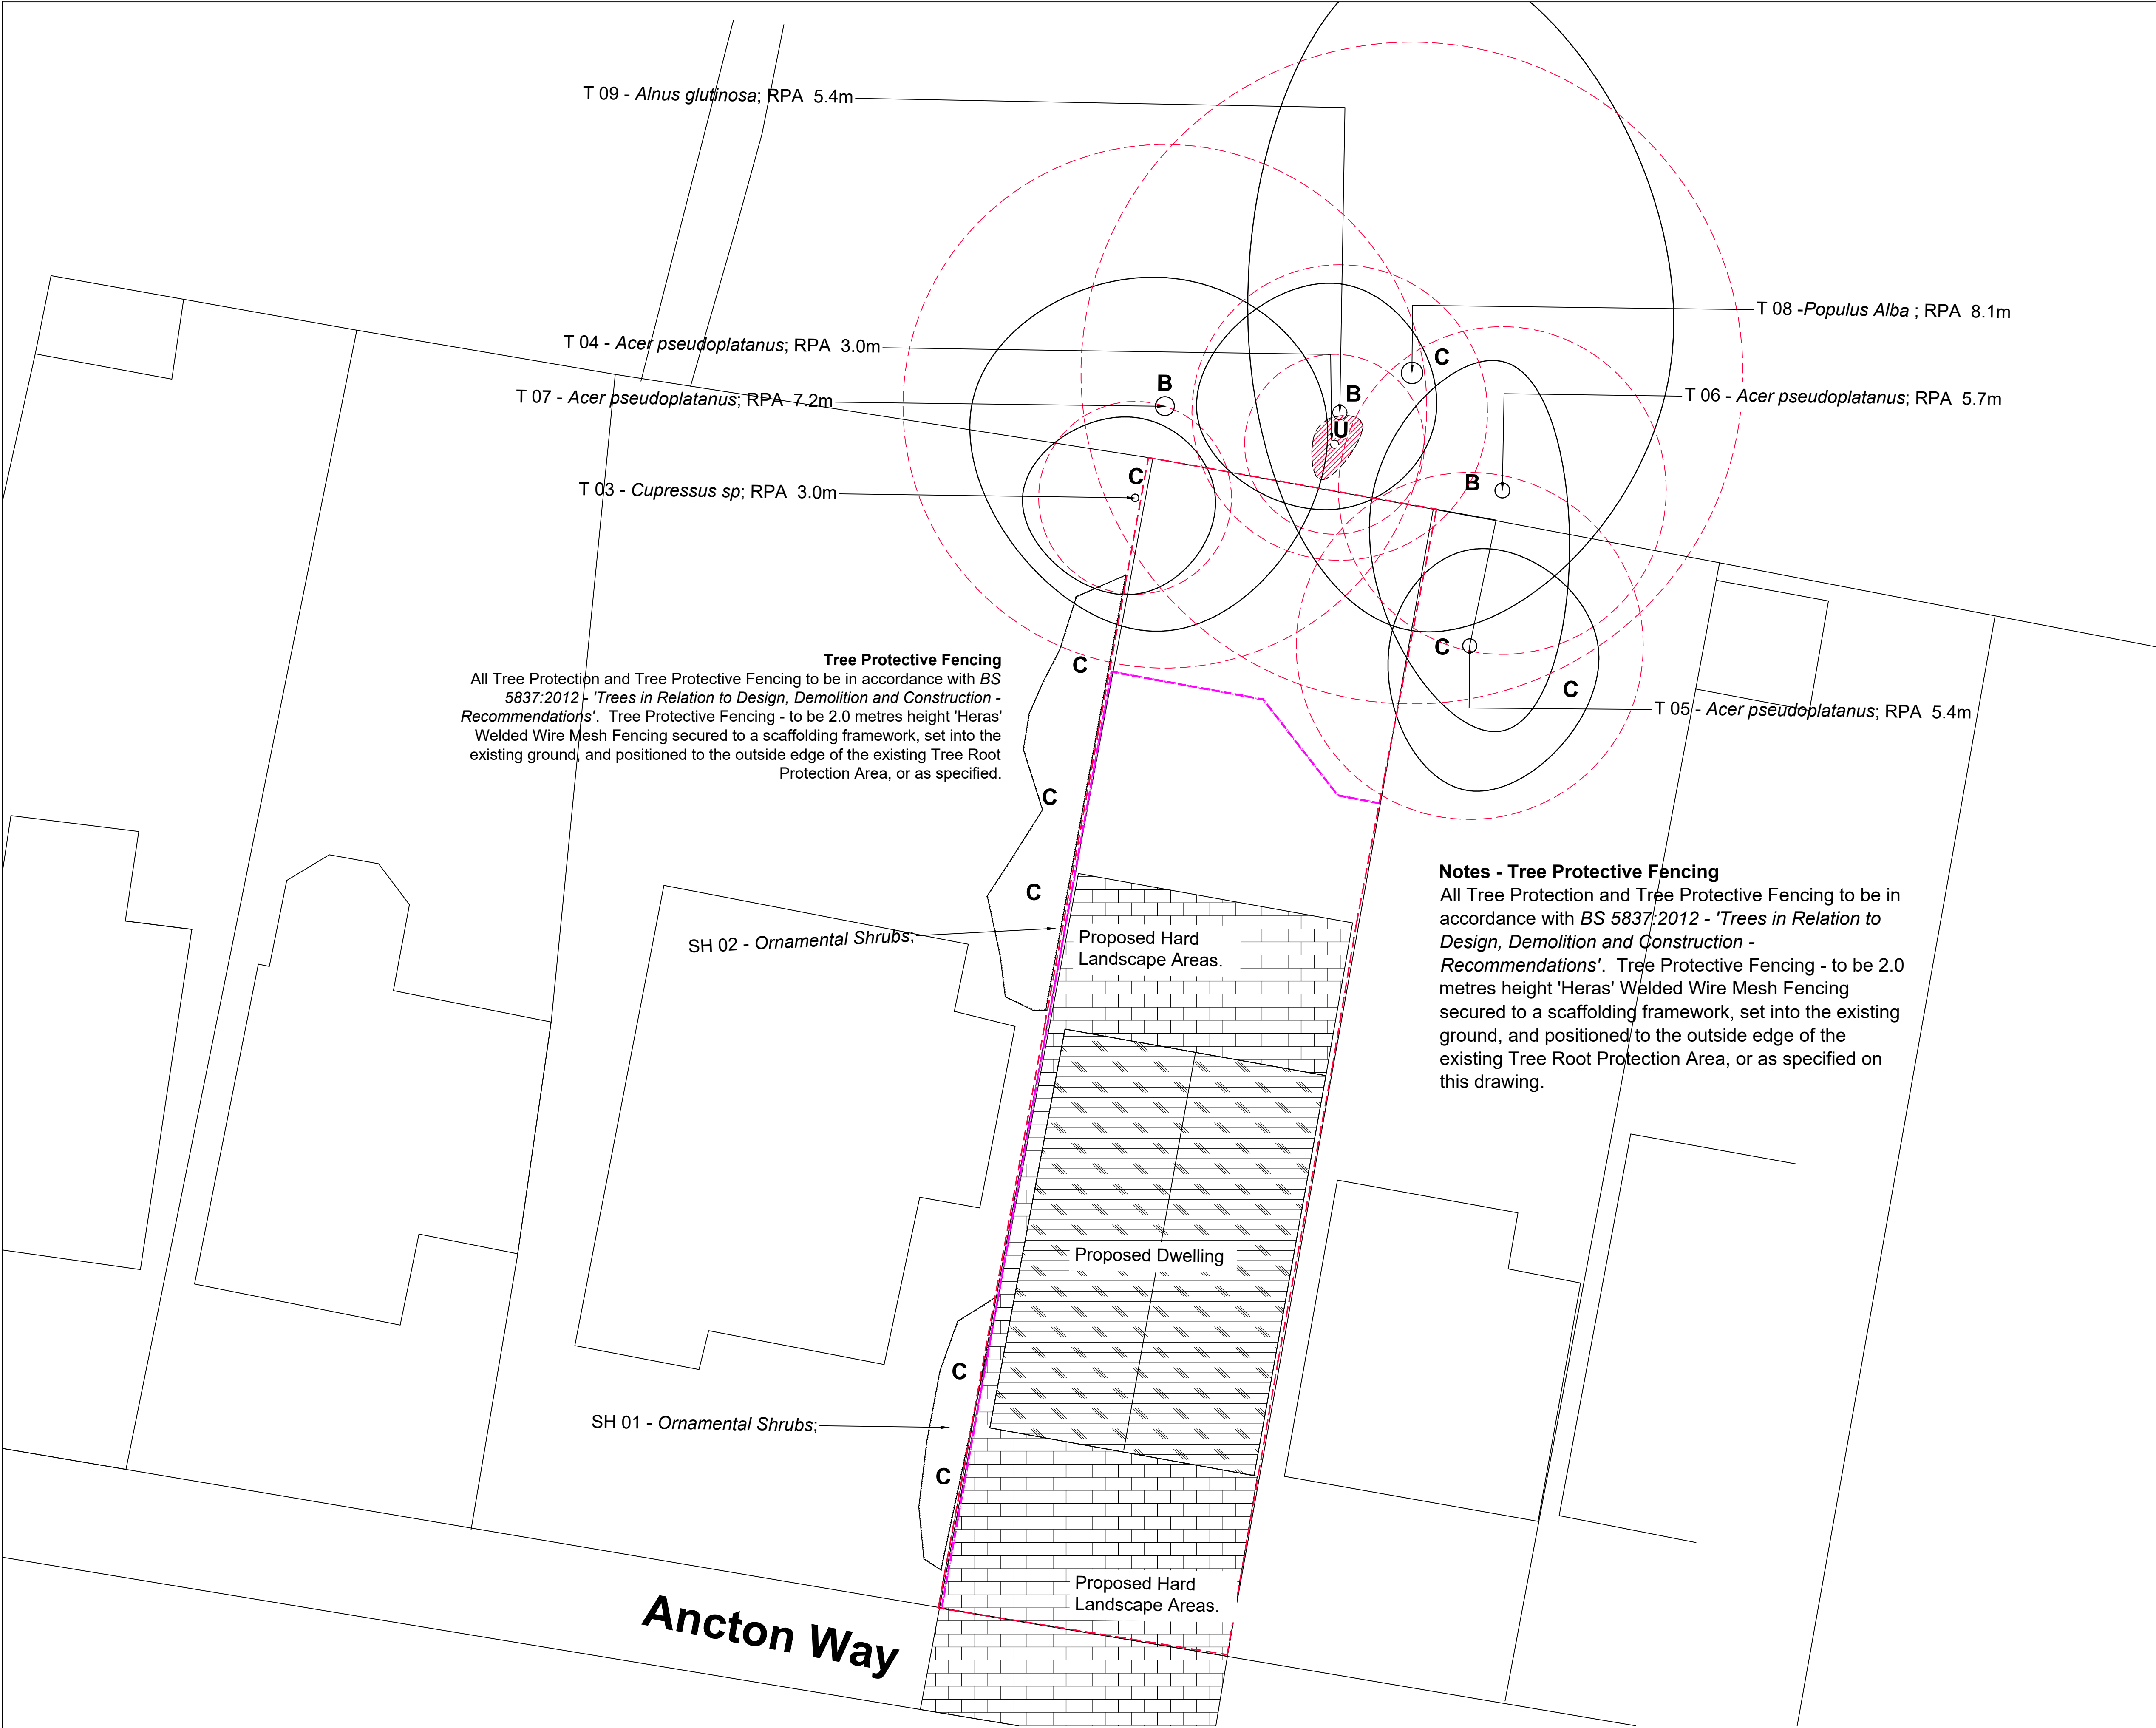

Tree Protective Fencing
All Tree Protection and Tree Protective Fencing to be in accordance with BS 5837:2012 - 'Trees in Relation to Design, Demolition and Construction - Recommendations'. Tree Protective Fencing - to be 2.0 metres height 'Heras' Welded Wire Mesh Fencing secured to a scaffolding framework, set into the existing ground, and positioned to the outside edge of the existing Tree Root Protection Area, or as specified.

Notes - Tree Protective Fencing
All Tree Protection and Tree Protective Fencing to be in accordance with BS 5837:2012 - 'Trees in Relation to Design, Demolition and Construction - Recommendations'. Tree Protective Fencing - to be 2.0 metres height 'Heras' Welded Wire Mesh Fencing secured to a scaffolding framework, set into the existing ground, and positioned to the outside edge of the existing Tree Root Protection Area, or as specified on this drawing.


Legend

- Site Survey Boundary.**
- Tree and Shrub Numbers.**
- Tree Root Protection Areas**
Tree Root Protection Areas calculated and specified in accordance with BS 5837:2012 - 'Trees in Relation to Design, Demolition and Construction - Recommendations'.
- Category B Trees**
Trees of Moderate Quality and Value.
- Category C Trees**
Trees of Low Quality and Value.
- Category U Trees**
Trees unsuitable for retention.
- Category C Hedges**
Hedges of Low Quality and Value.
- Existing Trees to be Removed**
Tree Surgery operations to be in accordance with BS3998:2010 - 'Tree Works - Recommendations'.
- Tree Protection Barrier**
All Tree Protection and Tree Protection Barriers to be in accordance with BS 5837:2012 - 'Trees in Relation to Design, Demolition and Construction - Recommendations'. Tree Protective Barrier to be 2.0 metres height 'Heras' Welded Wire Mesh Fencing secured to a scaffolding framework, set into the existing ground, and positioned to the outside edge of the existing Tree Root Protection Area, or as specified.

- Notes:
- Drawing to be read in colour.
 - For details of existing trees and vegetation refer to: LLD1758-ARB-SCH-001 - Existing Tree Schedule;

Planning Issue

Rev	Description	Date	Initials
00	Planning Issue	29.07.19	LB

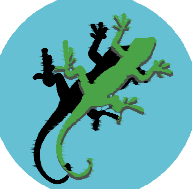

LIZARD
Landscape Design and Ecology

The Old Bank, 34 South Street, Tarring, Worthing, West Sussex, BN14 7LH
T: 01903 216033 E: lizardlandscape@btconnect.com W: lizardlandscapeecology.com

<i>Client</i> Mr S. Shury			
<i>Project Title and Location</i> 66 Ancton Way Elmer, Bognor Regis			
<i>Drawing Title</i> Tree Retention and Protection Plan			
<i>Scale</i> 1:100@A1	<i>Drawn</i> LB	<i>Approved</i> JJ	<i>Date</i> 29.07.19
<i>Drawing No</i> LLD1758-ARB-DWG-002	<i>Revision</i> 00		

Tree Retention and Protection Plan
66 Ancton Way, Elmer, Bognor Regis