


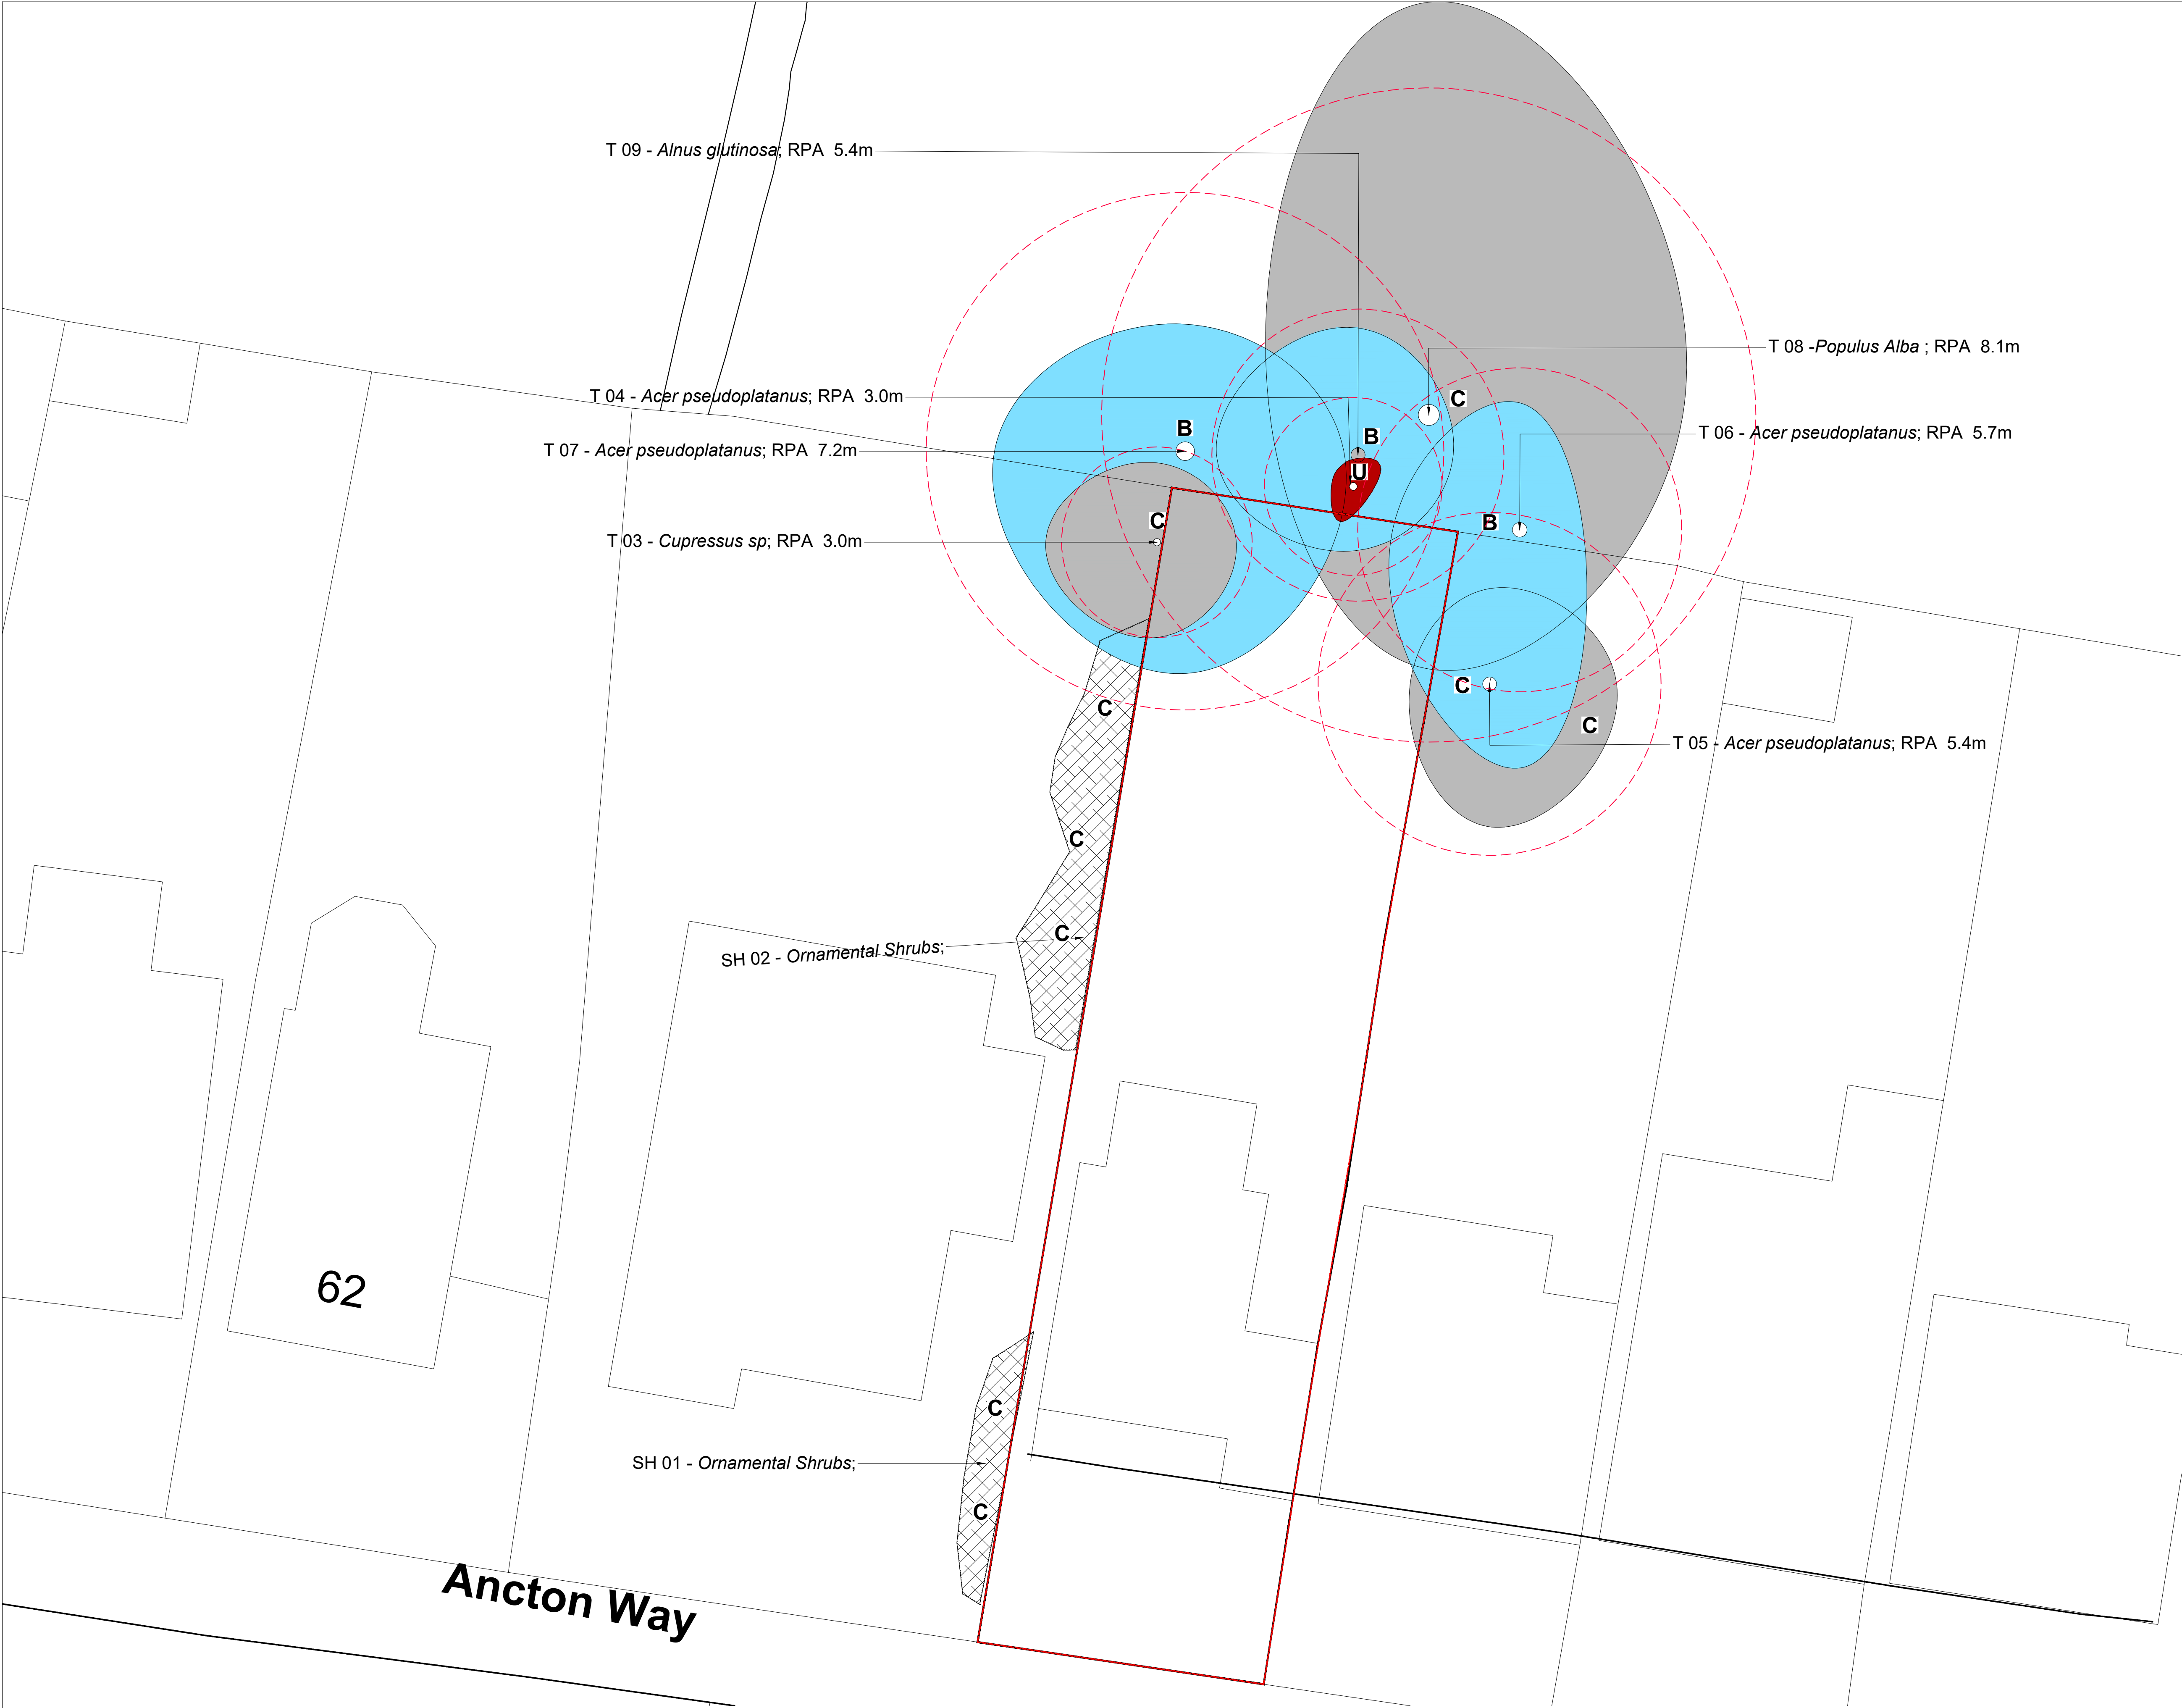

Legend

Site Survey Boundary.

Tree and Shrub Numbers.

Tree Root Protection Areas
Tree Root Protection Areas calculated and specified in accordance with BS 5837:2012 - 'Trees in Relation to Design, Demolition and Construction - Recommendations'.

Category B Trees
Trees of Moderate Quality and Value.

Category C Trees
Trees of Low Quality and Value.

Category U Trees
Trees unsuitable for retention.

Category C Hedges
Hedges of Low Quality and Value.

- Notes:
1. Drawing to be read in colour.
 2. For details of existing trees and vegetation refer to: LLD1758-ARB-SCH-001 - Existing Tree Schedule;

Planning Issue

Rev	Description	Date	Initials
00	Planning Issue	29.07.19	GS

LIZARD
Landscape Design and Ecology

The Old Bank, 34 South Street, Tarring, Worthing, West Sussex, BN14 7LH
T.01903 216033 E.lizardlandscape@btconnect.com W.lizardlandscapeecology.com

Client Mr S. Shury Project Title and Location 66 Ancton Way Elmer, Bognor Regis			
Drawing Title Tree Constraints Plan			
Scale 1:100@A1	Drawn GS	Approved JJ	Date 29.07.19
Drawing No LLD1758-ARB-DWG-001			Revision 00

Tree Constraints Plan
66 Ancton Way, Elmer, Bognor Regis

