



EXISTING GROUND FLOOR PLAN

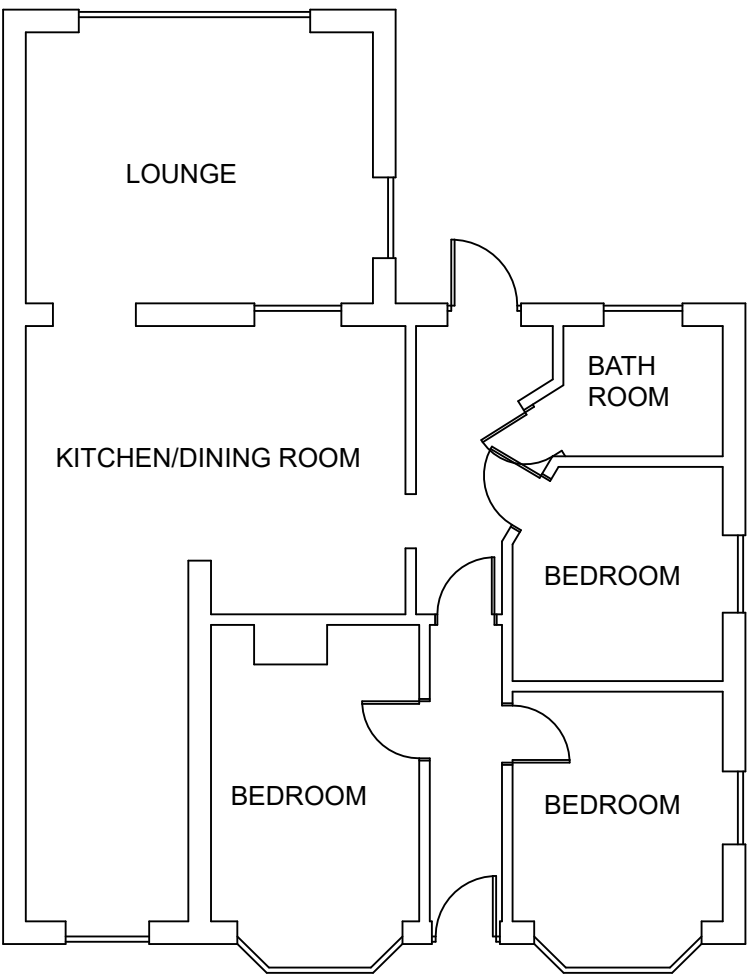

EXISTING ROOF PLAN

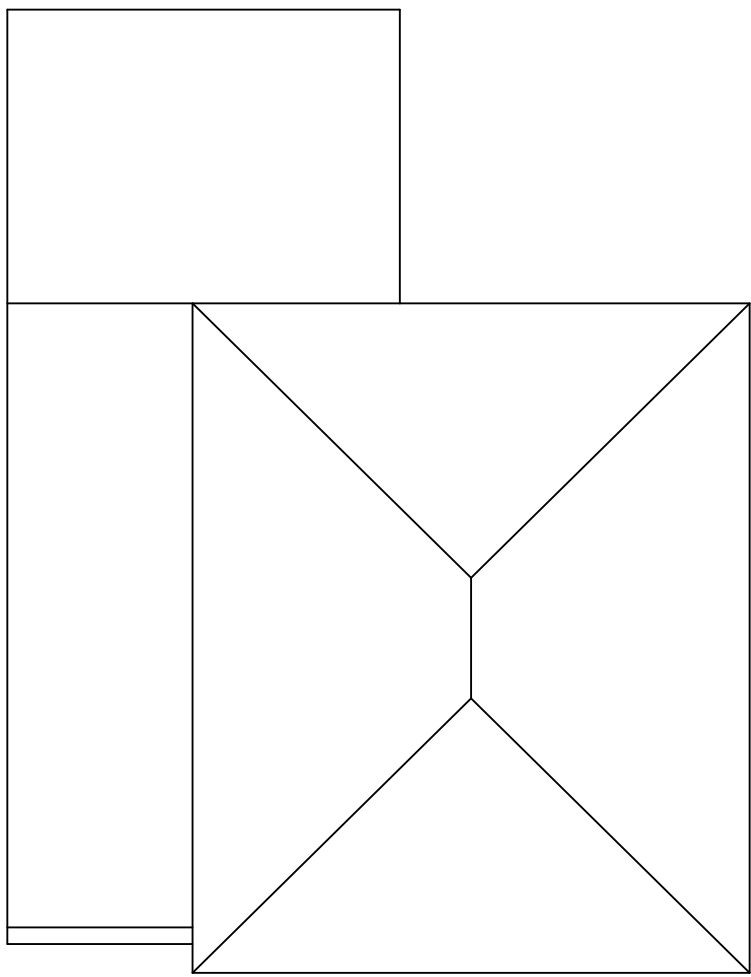


EXISTING WEST ELEVATION




EXISTING EAST ELEVATION




EXISTING SOUTH ELEVATION

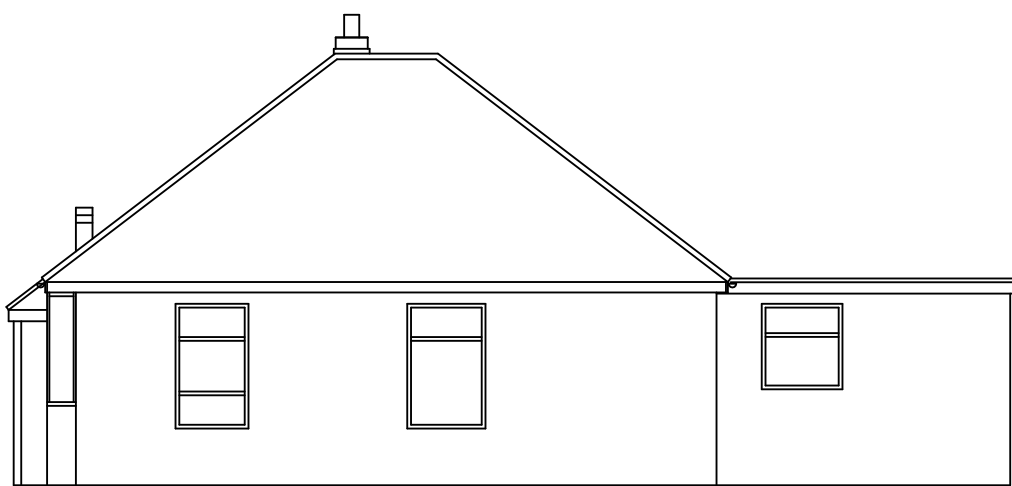


EXISTING NORTH ELEVATION

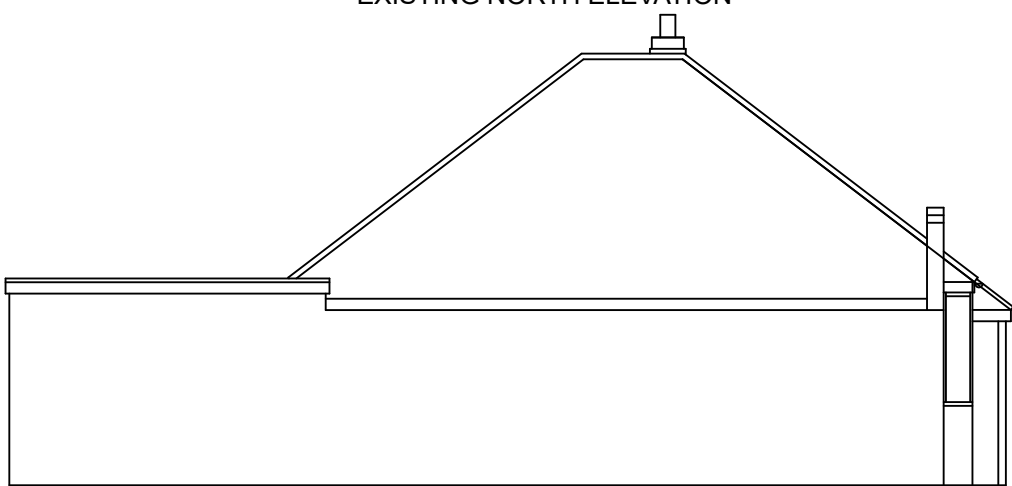


PROPOSED GROUND FLOOR PLAN

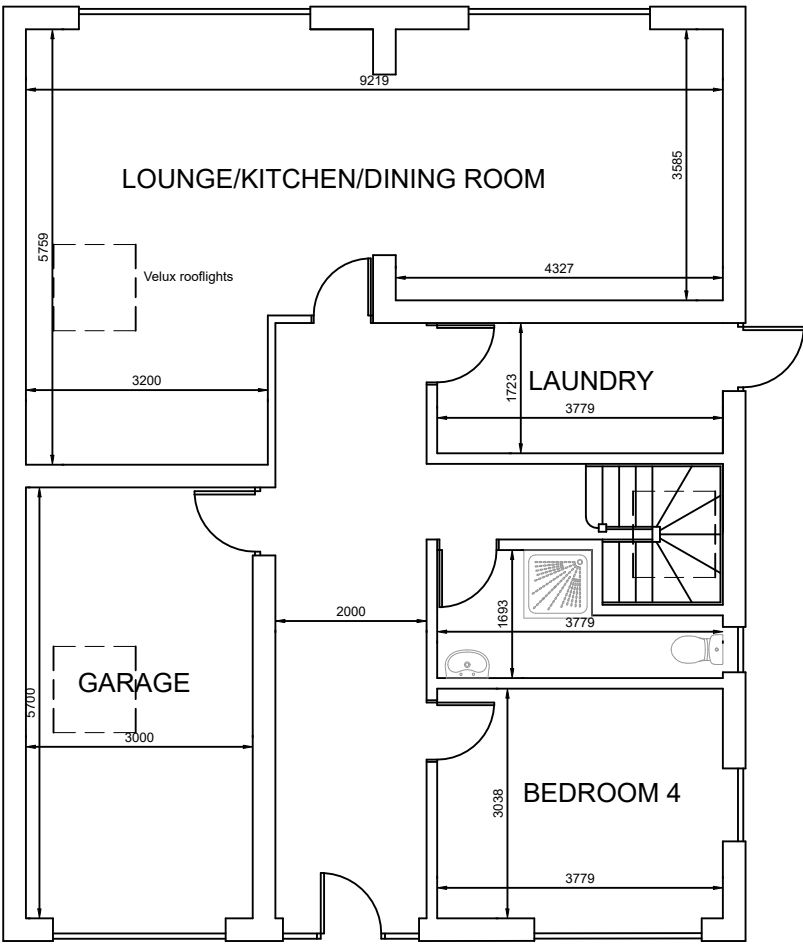


PROPOSED FIRST FLOOR PLAN

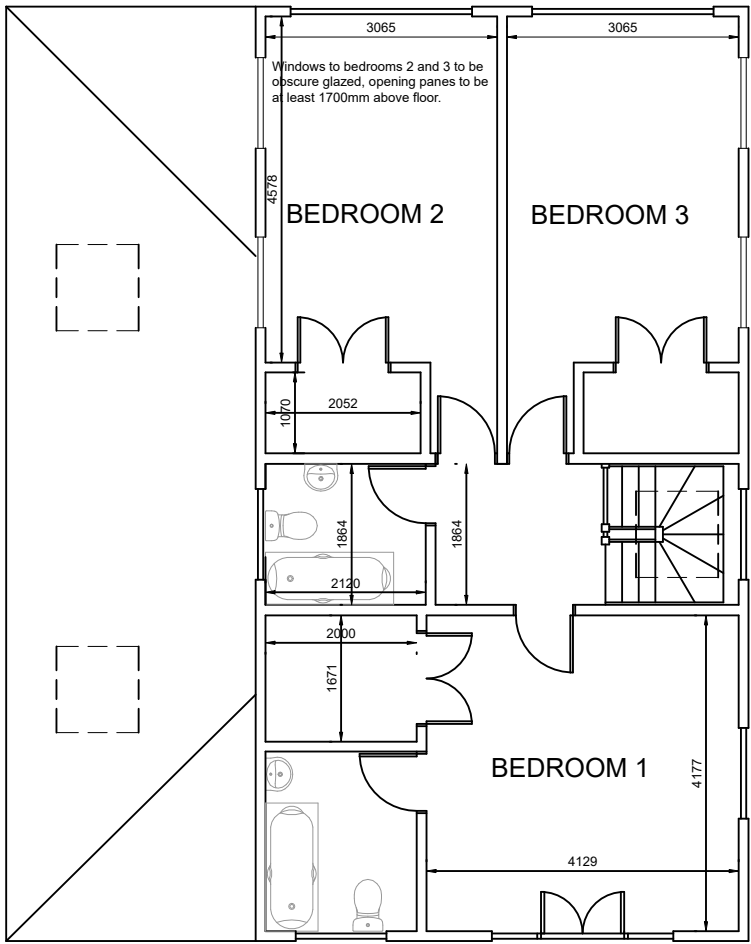


PROPOSED ROOF PLAN

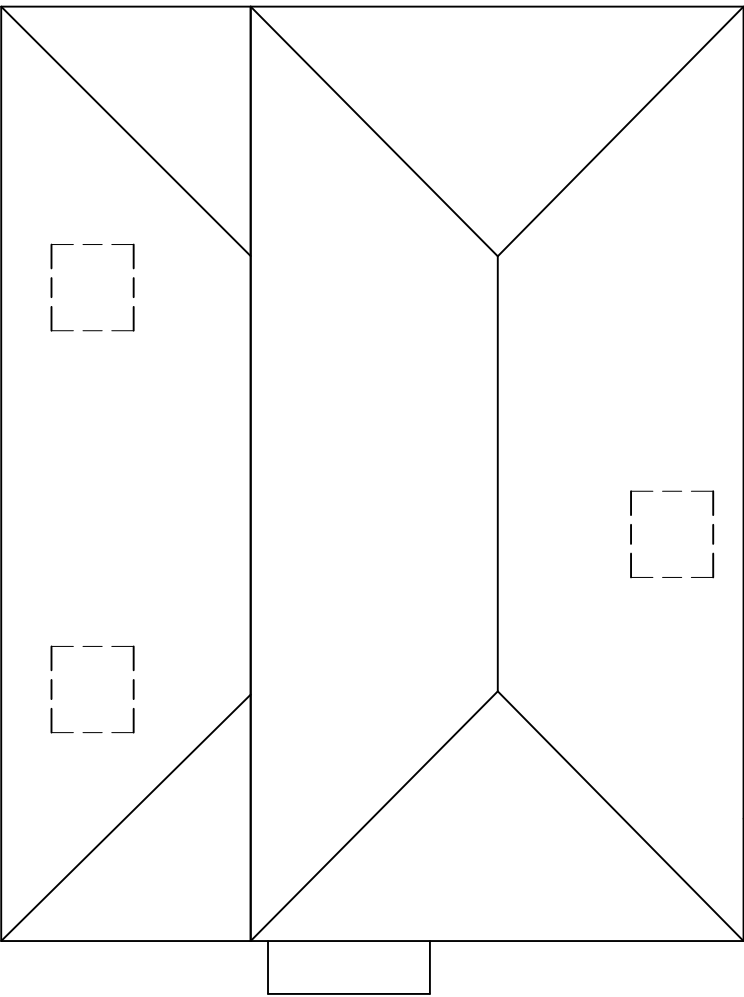

PROPOSED NORTH ELEVATION

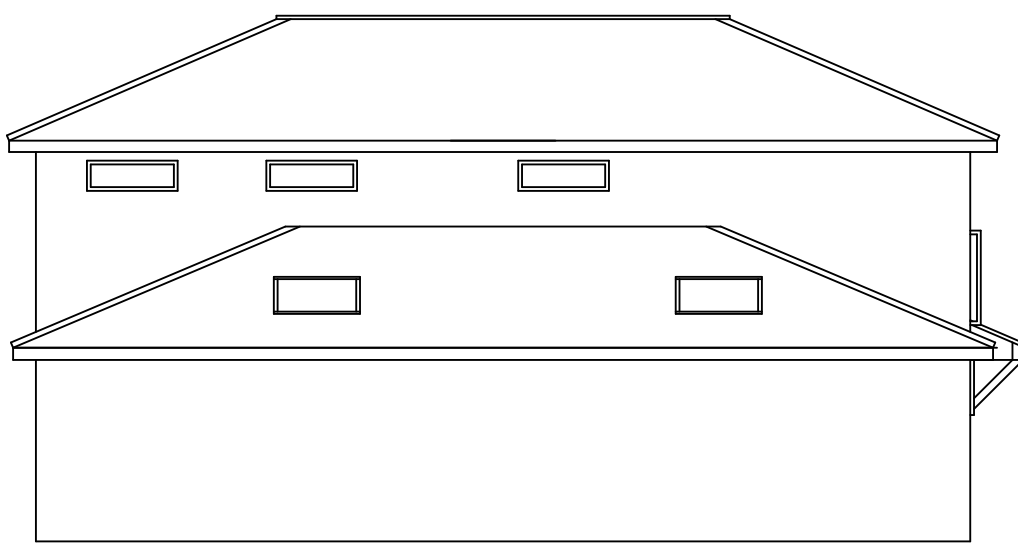

PROPOSED SOUTH ELEVATION

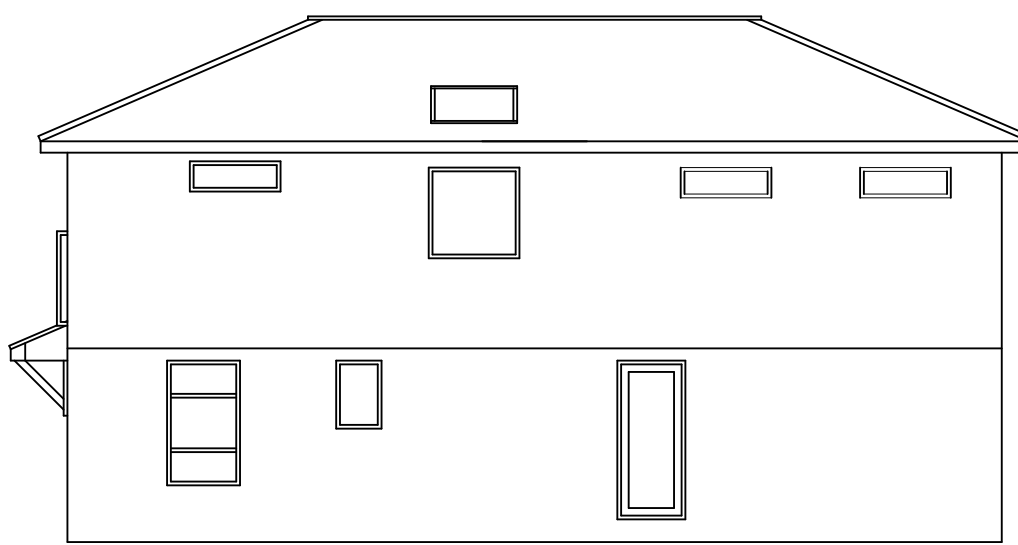

PROPOSED EAST ELEVATION



PROPOSED WEST ELEVATION



REVISIONS	
Notes	
1. These are computerised drawings for the purposes of obtaining planning & building regulations approvals & are based on certain overall measurements.	
2. Dimensions shown must not be relied upon and must be checked on site and verified prior to commencement of work.	
3. Where applicable this drawing is to be read in conjunction with other consultants' drawings & calculations.	
4. Do not scale from these drawings, except for planning purposes.	
5. Any Work undertaken prior to Planning and Building Regulations Approval is done so entirely at the Client/Contractors own risk.	
© 2021 - T. Murray	
TIM MURRAY CBUILD MCABE BUILDING CONSULTANT 48 Pier Road Littlehampton West Sussex BN17 5LP 01903 730228	
PROJECT DETAIL 19 ELM DRIVE, ELMER SANDS WEST SUSSEX, PO22 6JE	
EXTENSION & ALTERATIONS FOR: MR AND MRS S. CARPENTER	
DRAWING	SCALE
PLANNING	1/100 @ A1
DATE: NOVEMBER 2021	
DRAWN: T. Murray	
DRAWING: 21/83/2A	REVISION: