



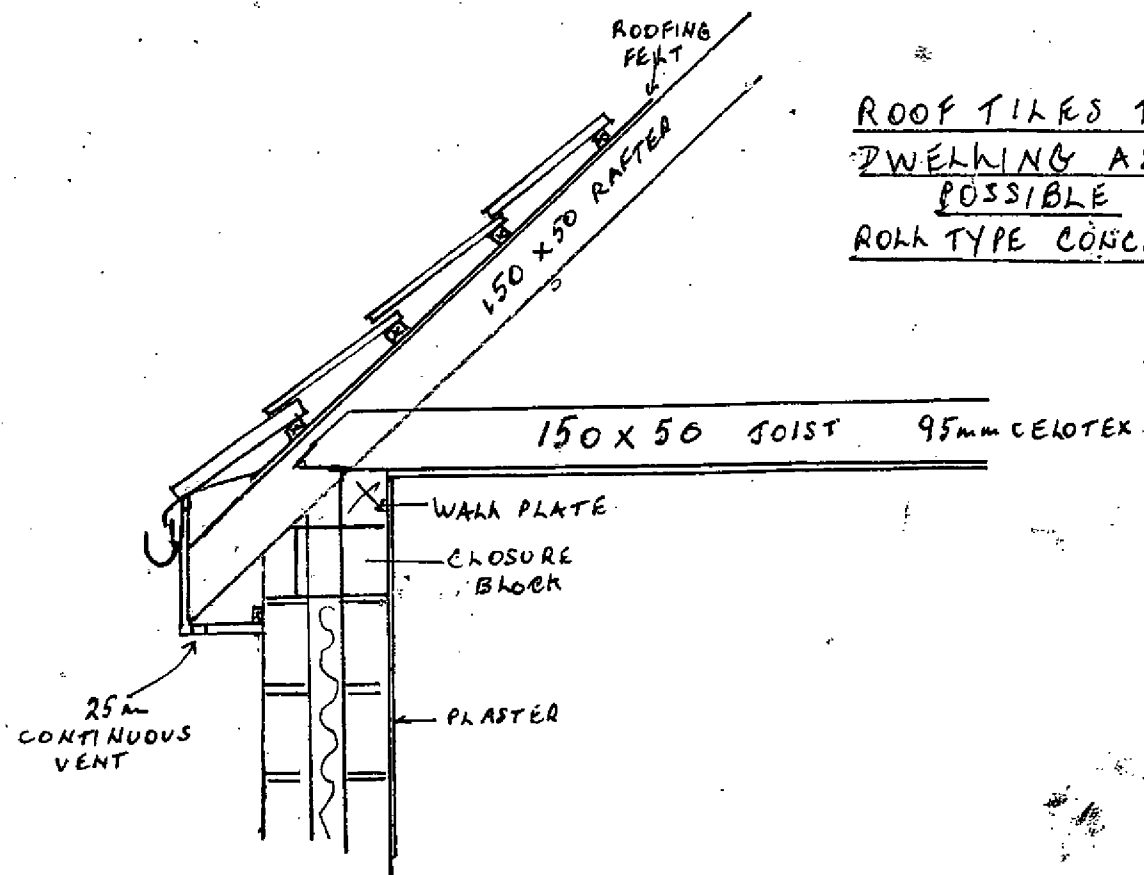


ROOF TILES TO MATCH
DWELLING AS NEAR AS
POSSIBLE
ROLL TYPE CONCRETE TILES

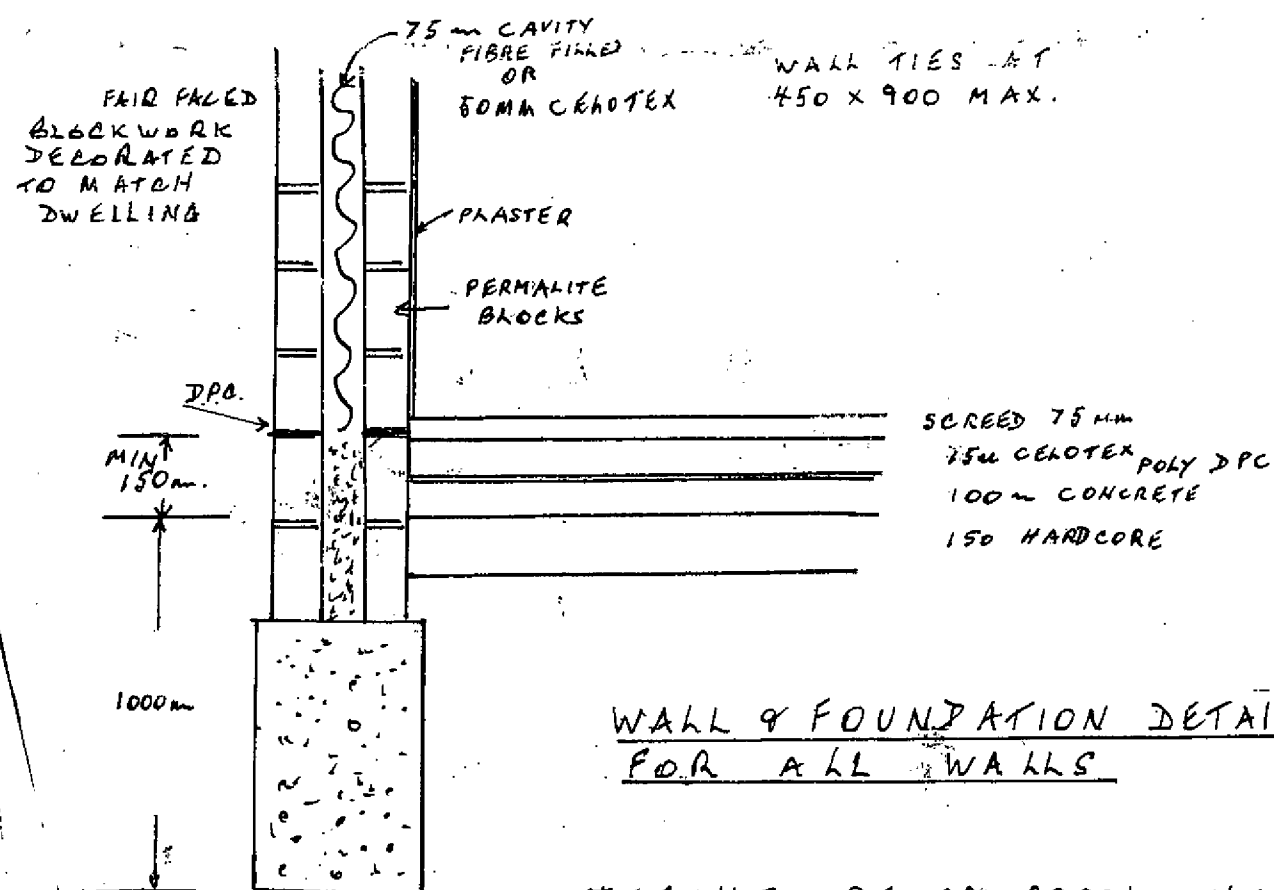

WALL & FOUNDATION DETAIL
FOR ALL WALLS

DETAILS OF PROPOSED ANNEXE AT 7 ST. NICHOLAS LANE, MIDDLÉTON-ON-SEA PO22 7SY
FOR MR. & MRS. SHROBB

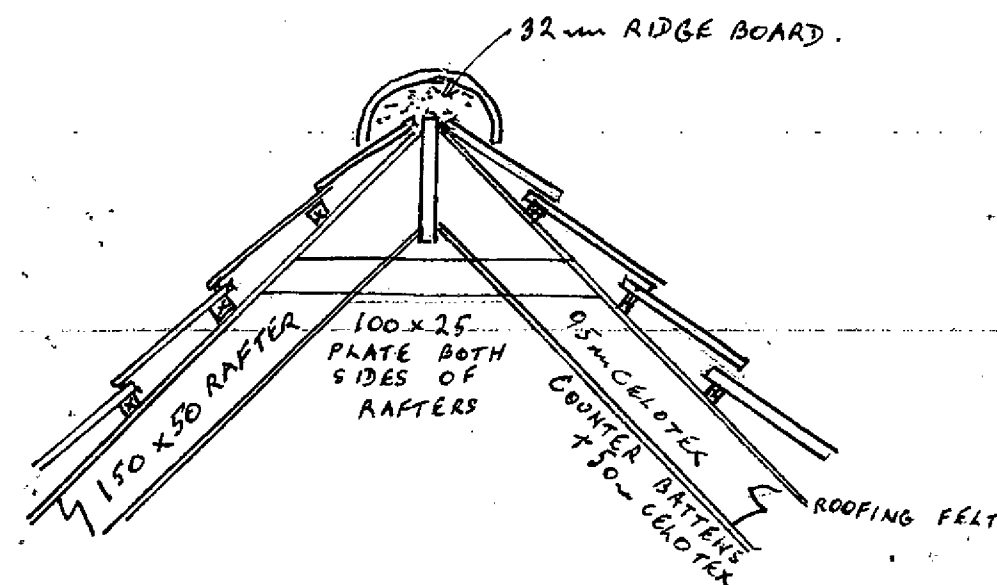

ROOF DETAIL IN LOUNGE AREA ONLY
(NO JOISTS)

ROOF SPAN IS 3000mm MAX.

ALL RAFTERS & JOISTS 150 x 50mm
JOISTS DOUBLED ABOVE STUD WALLS
ALL SPACED AT 400mm CENTRES

WINDOWS

1. ALL WITH TRICKLE VENTS
2. CONCRETE LINTELS OVER EXCEPT FRENCH DOORS & SIDE PANELS TO HAVE CATNIE
3. ROOF LITE TO BE TOUNENED GLASS

RAINWATER GOODS
WHITE O/B/G

SCALE 1:20

