


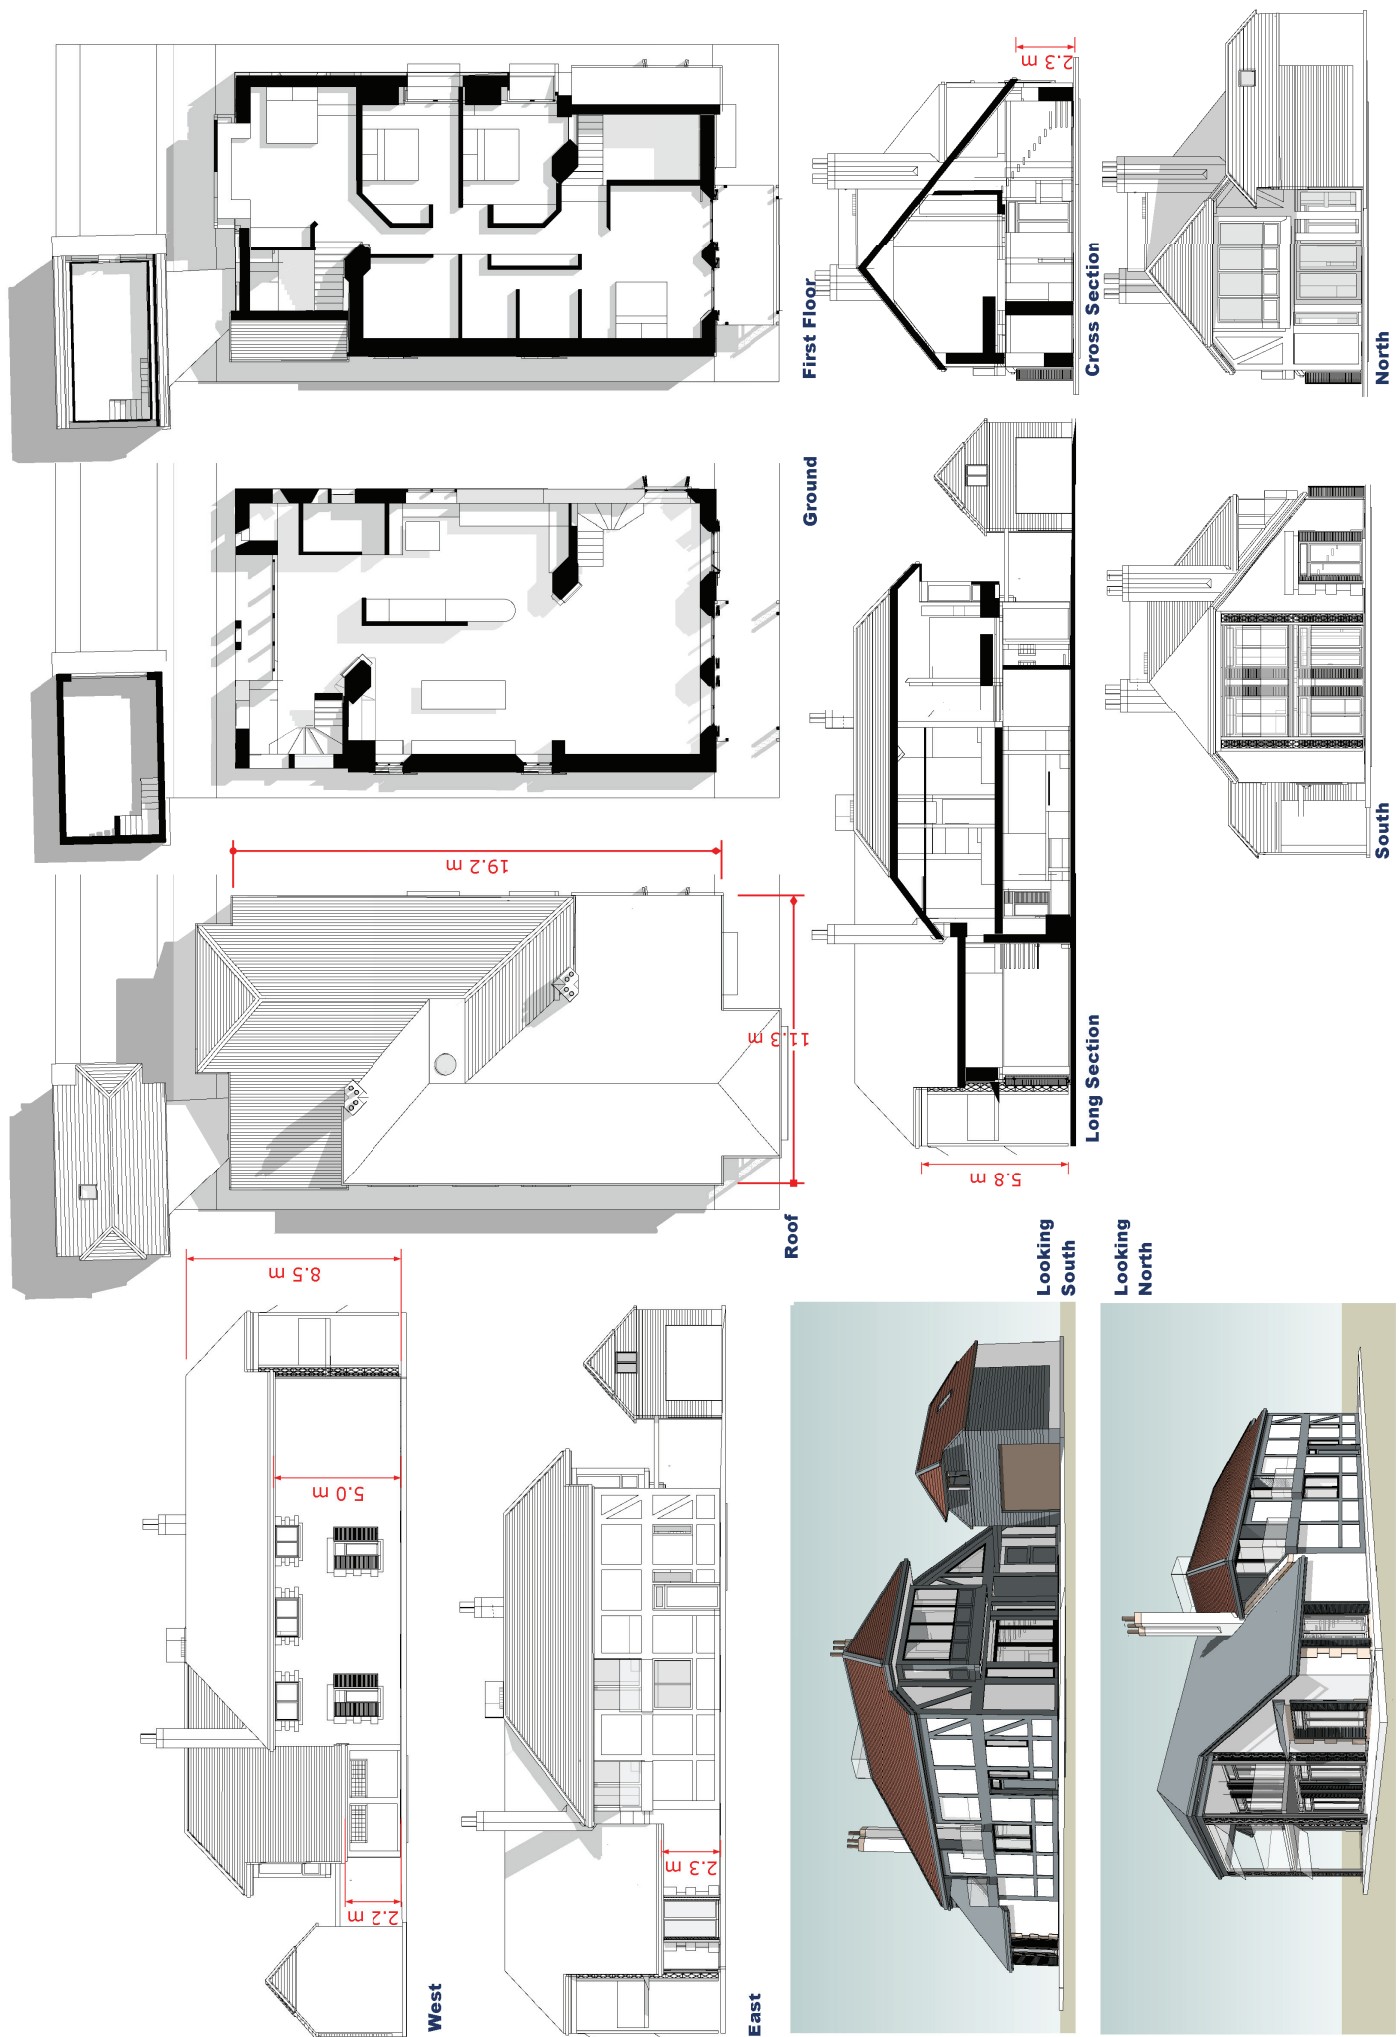

Planning Application: 46a Sea Lane Middleton On Sea West Sussex 1 December 2018