



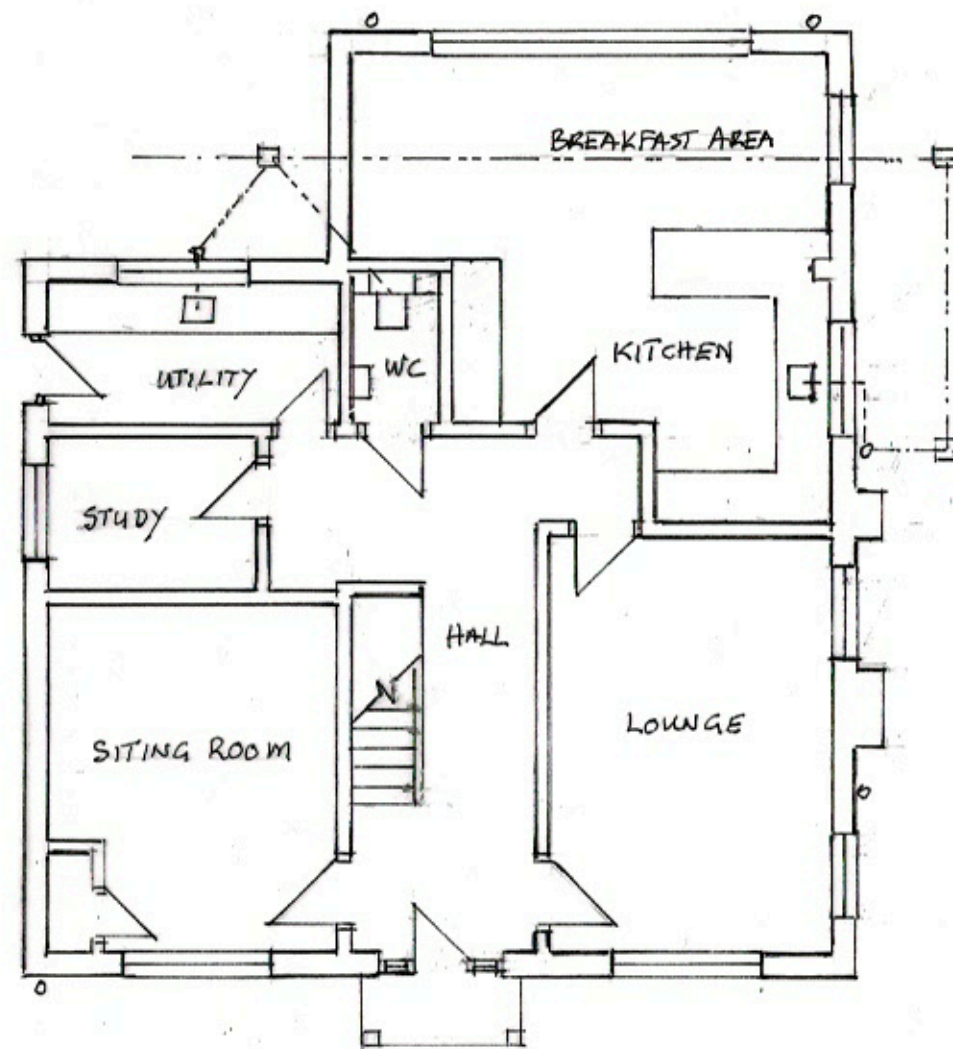

GROUND FLOOR

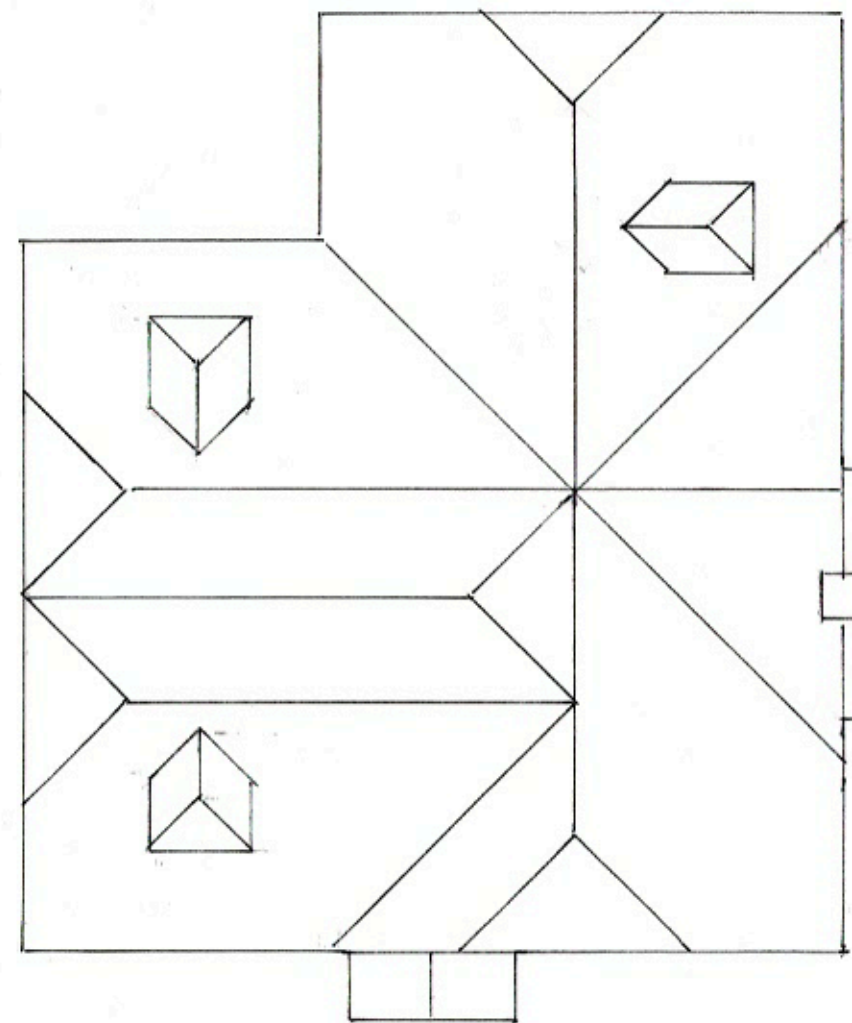

ROOF

EXISTING PLANS

SCALE 1:100@ A3

A scale bar indicating a length of 4 meters, divided into four 1-meter segments.

PROJECT: Single Storey Rear Extension

DRAWING: Existing Ground Floor & Roof Plans
Scale: 1:100

ADDRESS: 14 Tudor Close
Middleton-on-Sea
Bognor Regis PO22 6DN

CLIENT: Nathan & Natalie June East
Tele: 07931583386