



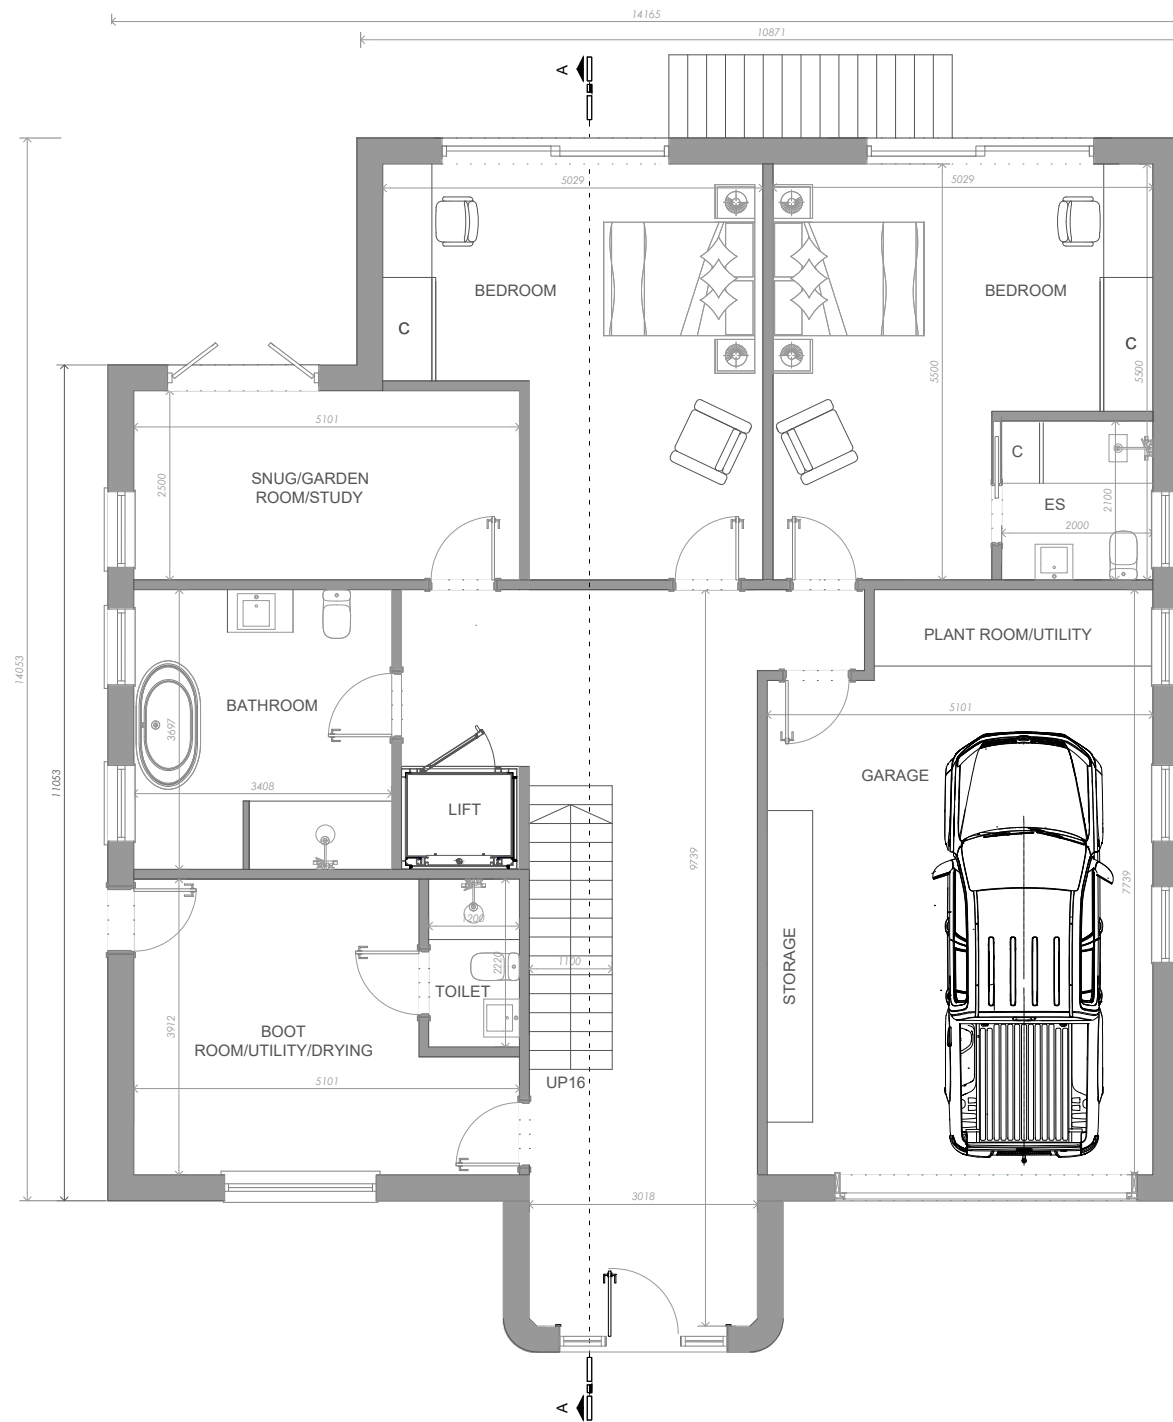

GROUND FLOOR
GIA 176m²

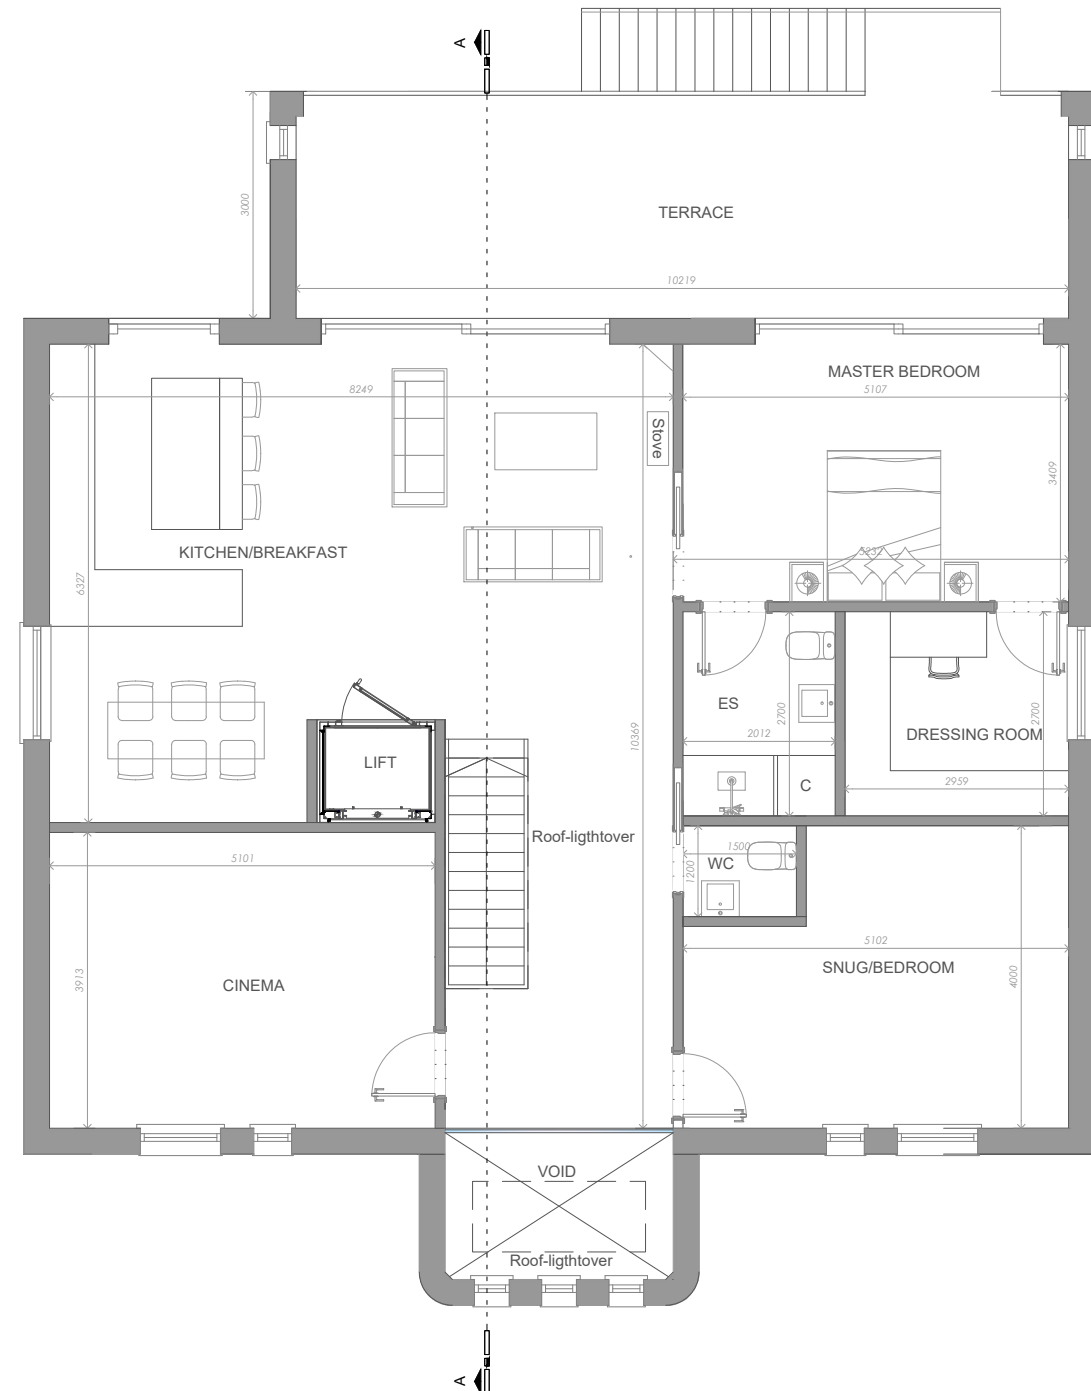

FIRST FLOOR
GIA 150m²

