


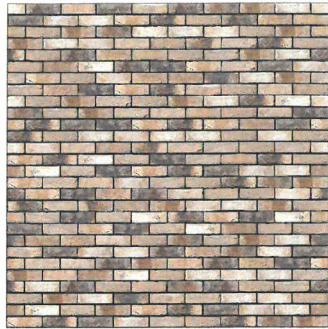


YELLOW FACING BRICK WITH BROWN AND BLACK SHADES



GREY/SILVER LARCH HORIZONTAL CLADDING



FRONT DOOR OAK & BLACK ALUMINUM GARAGE DOOR

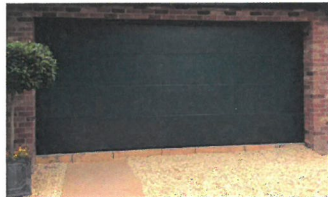

BLACK ALUMINUM WINDOWS/DOORS




MATERIAL SCHEDULE


1. YELLOW FACING BRICK WITH BROWN AND BLACK SHADES
2. BLACK ALUMINUM WINDOWS/DOORS
3. BLACK ALUMINUM EAVES & GUTTERS
4. FRONT DOOR OAK
5. GRP FLAT ROOF
6. FRAMELESS GLASS TERRACE




FRONT ELEVATION

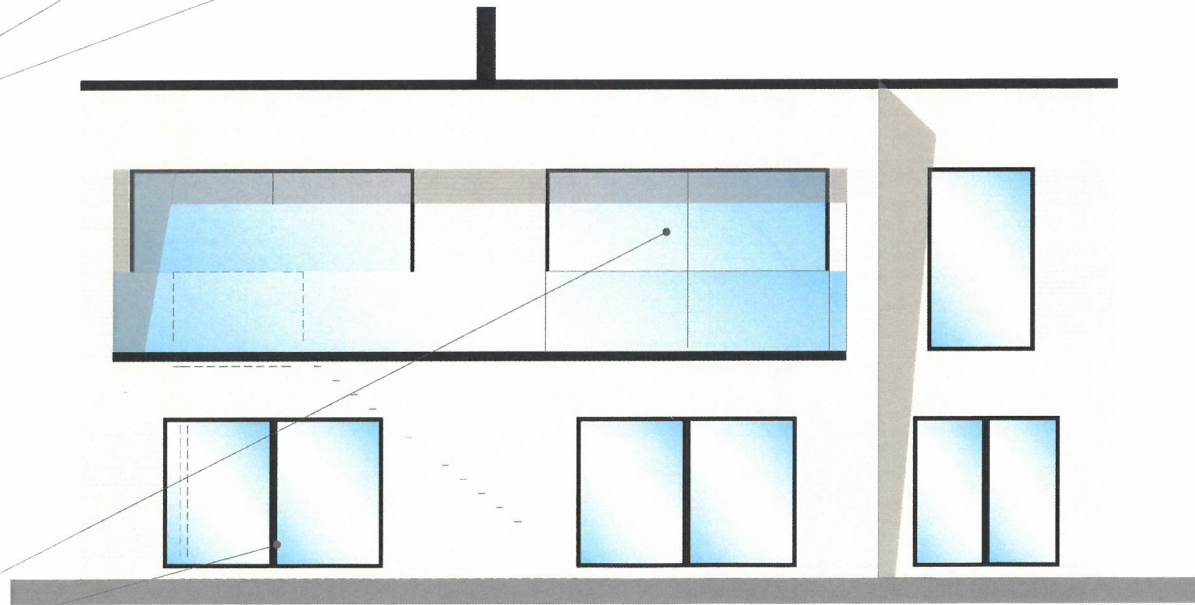

REAR ELEVATION

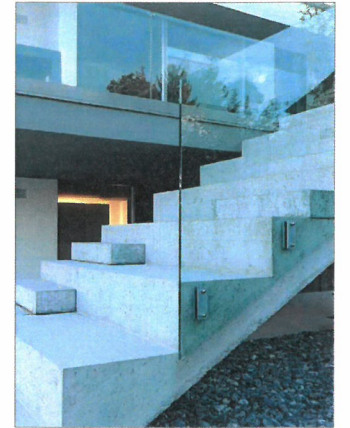

FRAMELESS BALUSTRADE

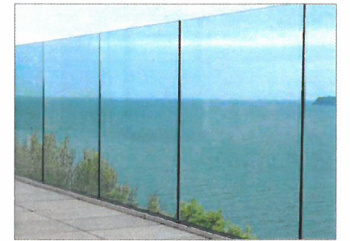

FRAMELESS GLASS TERRACE



EXTERNAL PAVING



GRAVEL

