

ALL CEILINGS INTERNALLY ARE VAULTED AND 15mm
PLASTERBOARD CLAD TOGETHER WITH ALL WALLS.



© COPYRIGHT IN THIS DRAWING AND WORK EXECUTED IS AND REMAINS THE PROPERTY OF SCANDIA-HUS LIMITED AND OR ITS SUBSIDIARIES IN ACCORDANCE WITH THE PROVISIONS OF THE COPYRIGHT ACT. PERMISSION TO PRODUCE COPIES OR MODIFIED DRAWINGS IN WHOLE OR IN PART FOR ANY PURPOSE SHOULD BE OBTAINED FROM SCANDIA-HUS LIMITED & ANY SUCH REPRODUCTIONS SHOULD INCLUDE THIS & THE FOREGOING STATEMENT.

[illegible]


ALL RAFTERS
TR26 GRADE TIMBER



DOUBLE NAILING CONSTITUTES:-
3.0mm dia x 50mm LONG GALV.
WIRE NAILS AT 75mm c/c TO
PERIMETER MEMBERS AND AT
150mm c/c TO INTERNAL MEMBERS

THIS GABILE WALL IS A WINDWALL AND REQUIRES 5mm OSB TO BE
FIXED TO THE INSIDE OF STUDS, DOUBLE NAILED, BY THE BUILDER,
BEFORE PIASTERBOARDING AND LATER FLYING INS. & SERVICES

NOTE: LADDERS MUST BE IN 47x147 TIMBERS.
IN ADDITION TO THIS IT MAY BE NECESSARY,
BECAUSE OF LARGE LADDER OVERHANG, TO HAVE
ADDITIONAL EAVS BEAM SUPPORT. SHM TO LIAISE
WITH STRUCTURAL SOLUTIONS AND ADVISE
S/HUS ACCORDINGLY

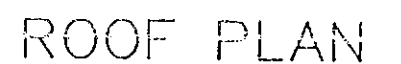

Technical drawing of a roof truss section. The drawing shows a side elevation of a roof structure. Key dimensions and components include:

- Overall Width:** 3146
- Overall Height:** 1816
- Roof Ridge Beam:** 90X225 GLULAM RIDGE BEAM
- Truss Members:**
 - Top chord member: 3632
 - Bottom chord member: 474.47 TR06
 - Vertical member: 106
 - Diagonal member: 51
 - Horizontal member: 706
 - Vertical member: 106
 - Vertical member: 363
 - Vertical member: 70
- Labels:**
 - LOOSE RAFTERS LR1

SCANDIA-HUS BUSINESS PARK,
FELCOURT ROAD, FELCOURT, EAST GRINSTEAD,
WEST SUSSEX, RH19 2LP : TEL 01342 838060

FOR MR & MRS. FAIR BRASS
SITE @ 6 SEA WAY
MIDDLETON ON SEA
BOGNOR REGIS - W/SUSSEX

TITLE	EXISTING DETACHED GARAGE PLANS SECTION AND ROOF
-------	--

C/No. 133661	Q/No. 406	SCALE 1:50
DRAWN TM		DRAWING NUMBER 1
DATE 05:12		
		REV B