



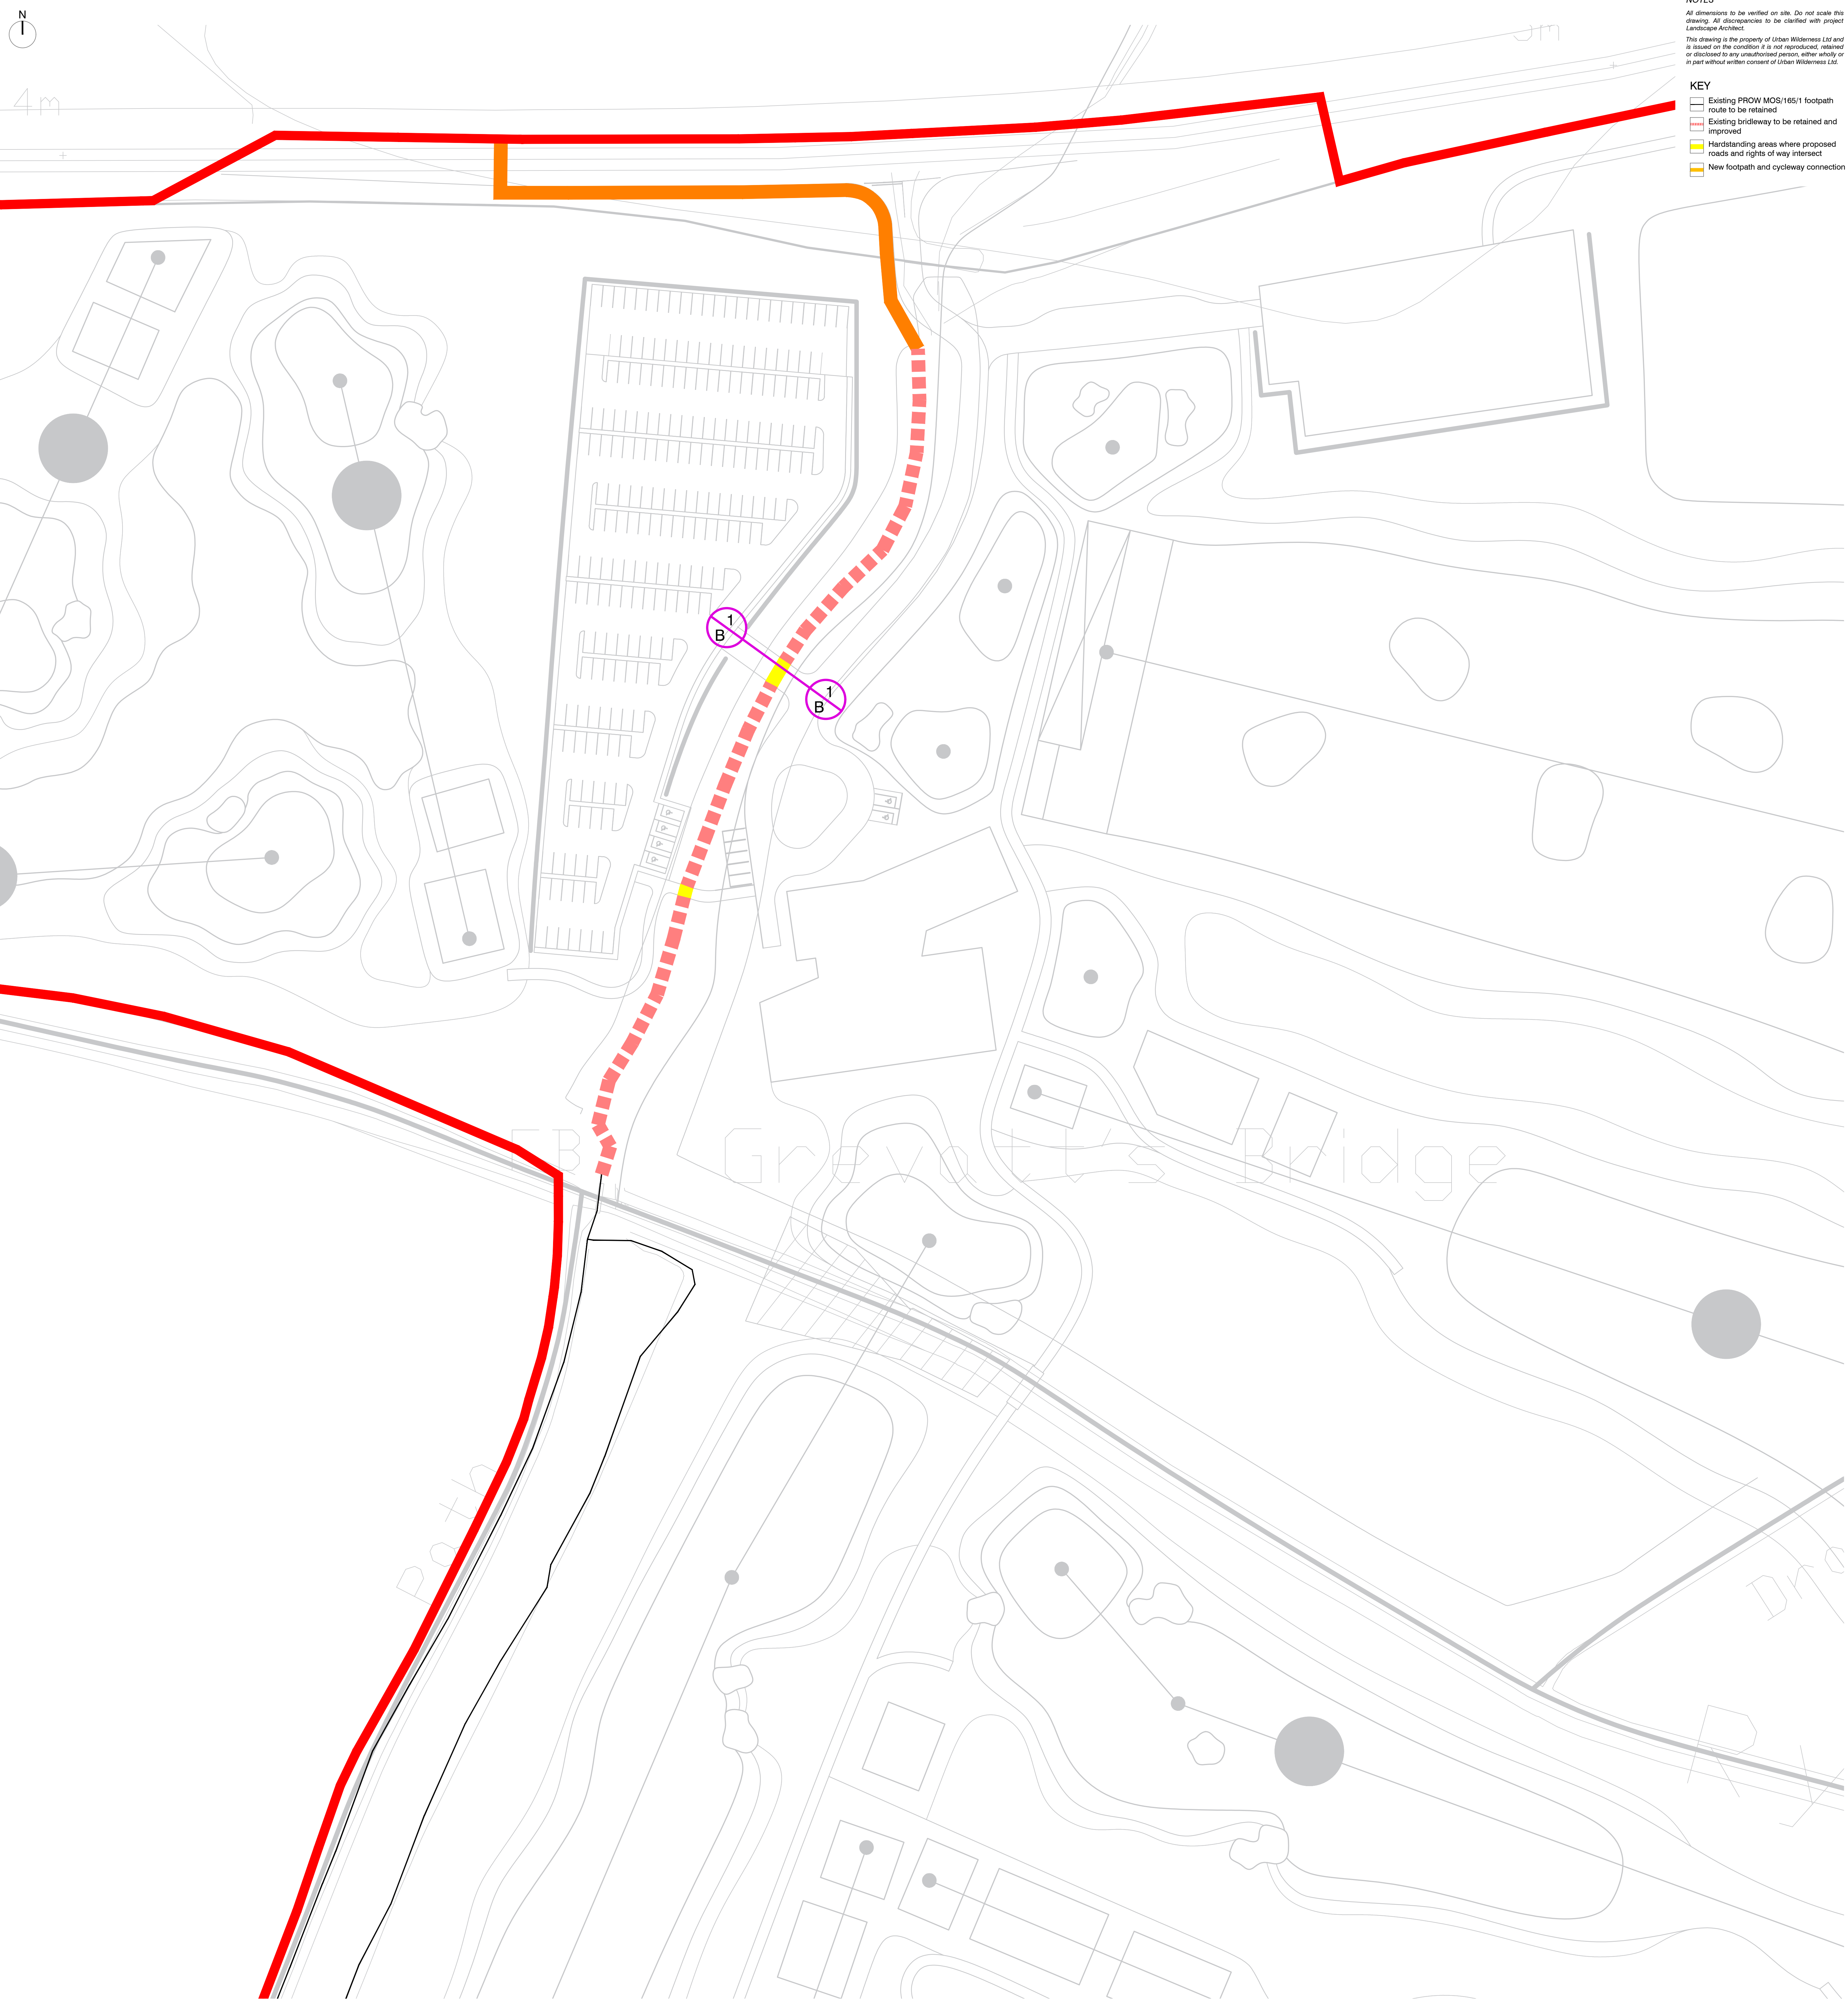

NOTES
All dimensions to be verified on site. Do not scale this drawing. All discrepancies to be clarified with project Landscape Architect.
This drawing is the property of Urban Wilderness Ltd and is issued on the condition it is not reproduced, altered or disclosed to any unauthorized person, either wholly or in part without written consent of Urban Wilderness Ltd.

KEY
Existing PROW MOS/165/1 footpath route to be retained
Existing brideway to be retained and improved
Hardstanding areas where proposed roads and rights of way intersect
New footpath and cycleway connection

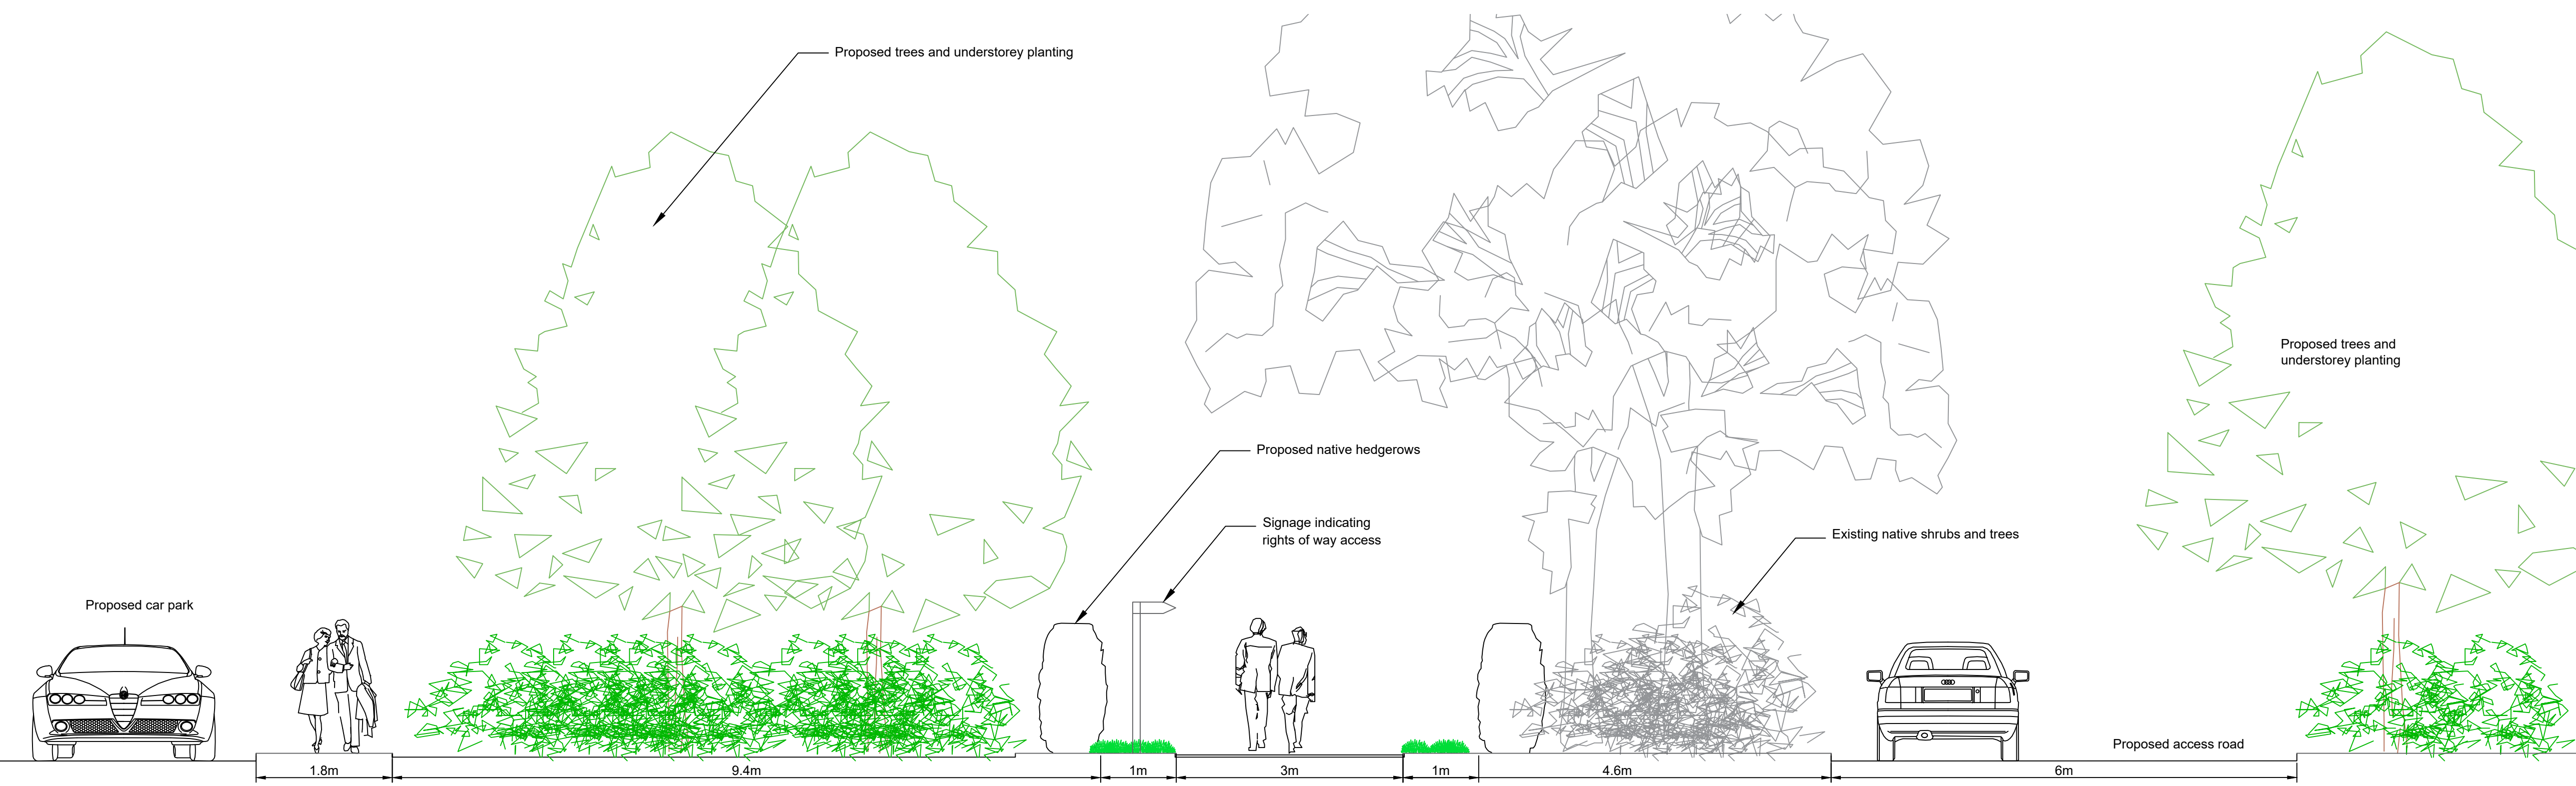

B 1 Scale 1:50 - Cross-section
Section from intersecting road, facing north east

client	Hallen Land Management		
project	Bognor Regis		
location	Rural-located Golf Course		
drawing title	Rights of Way Strategy		
drawing status	PLANNING		
drawn by	LJM	checked by	NJE
scale	1:500	date	07 Feb 22
paper size	A0	rev.	-
job/dwg no.	171-UR-P-B-028	rev.	-