


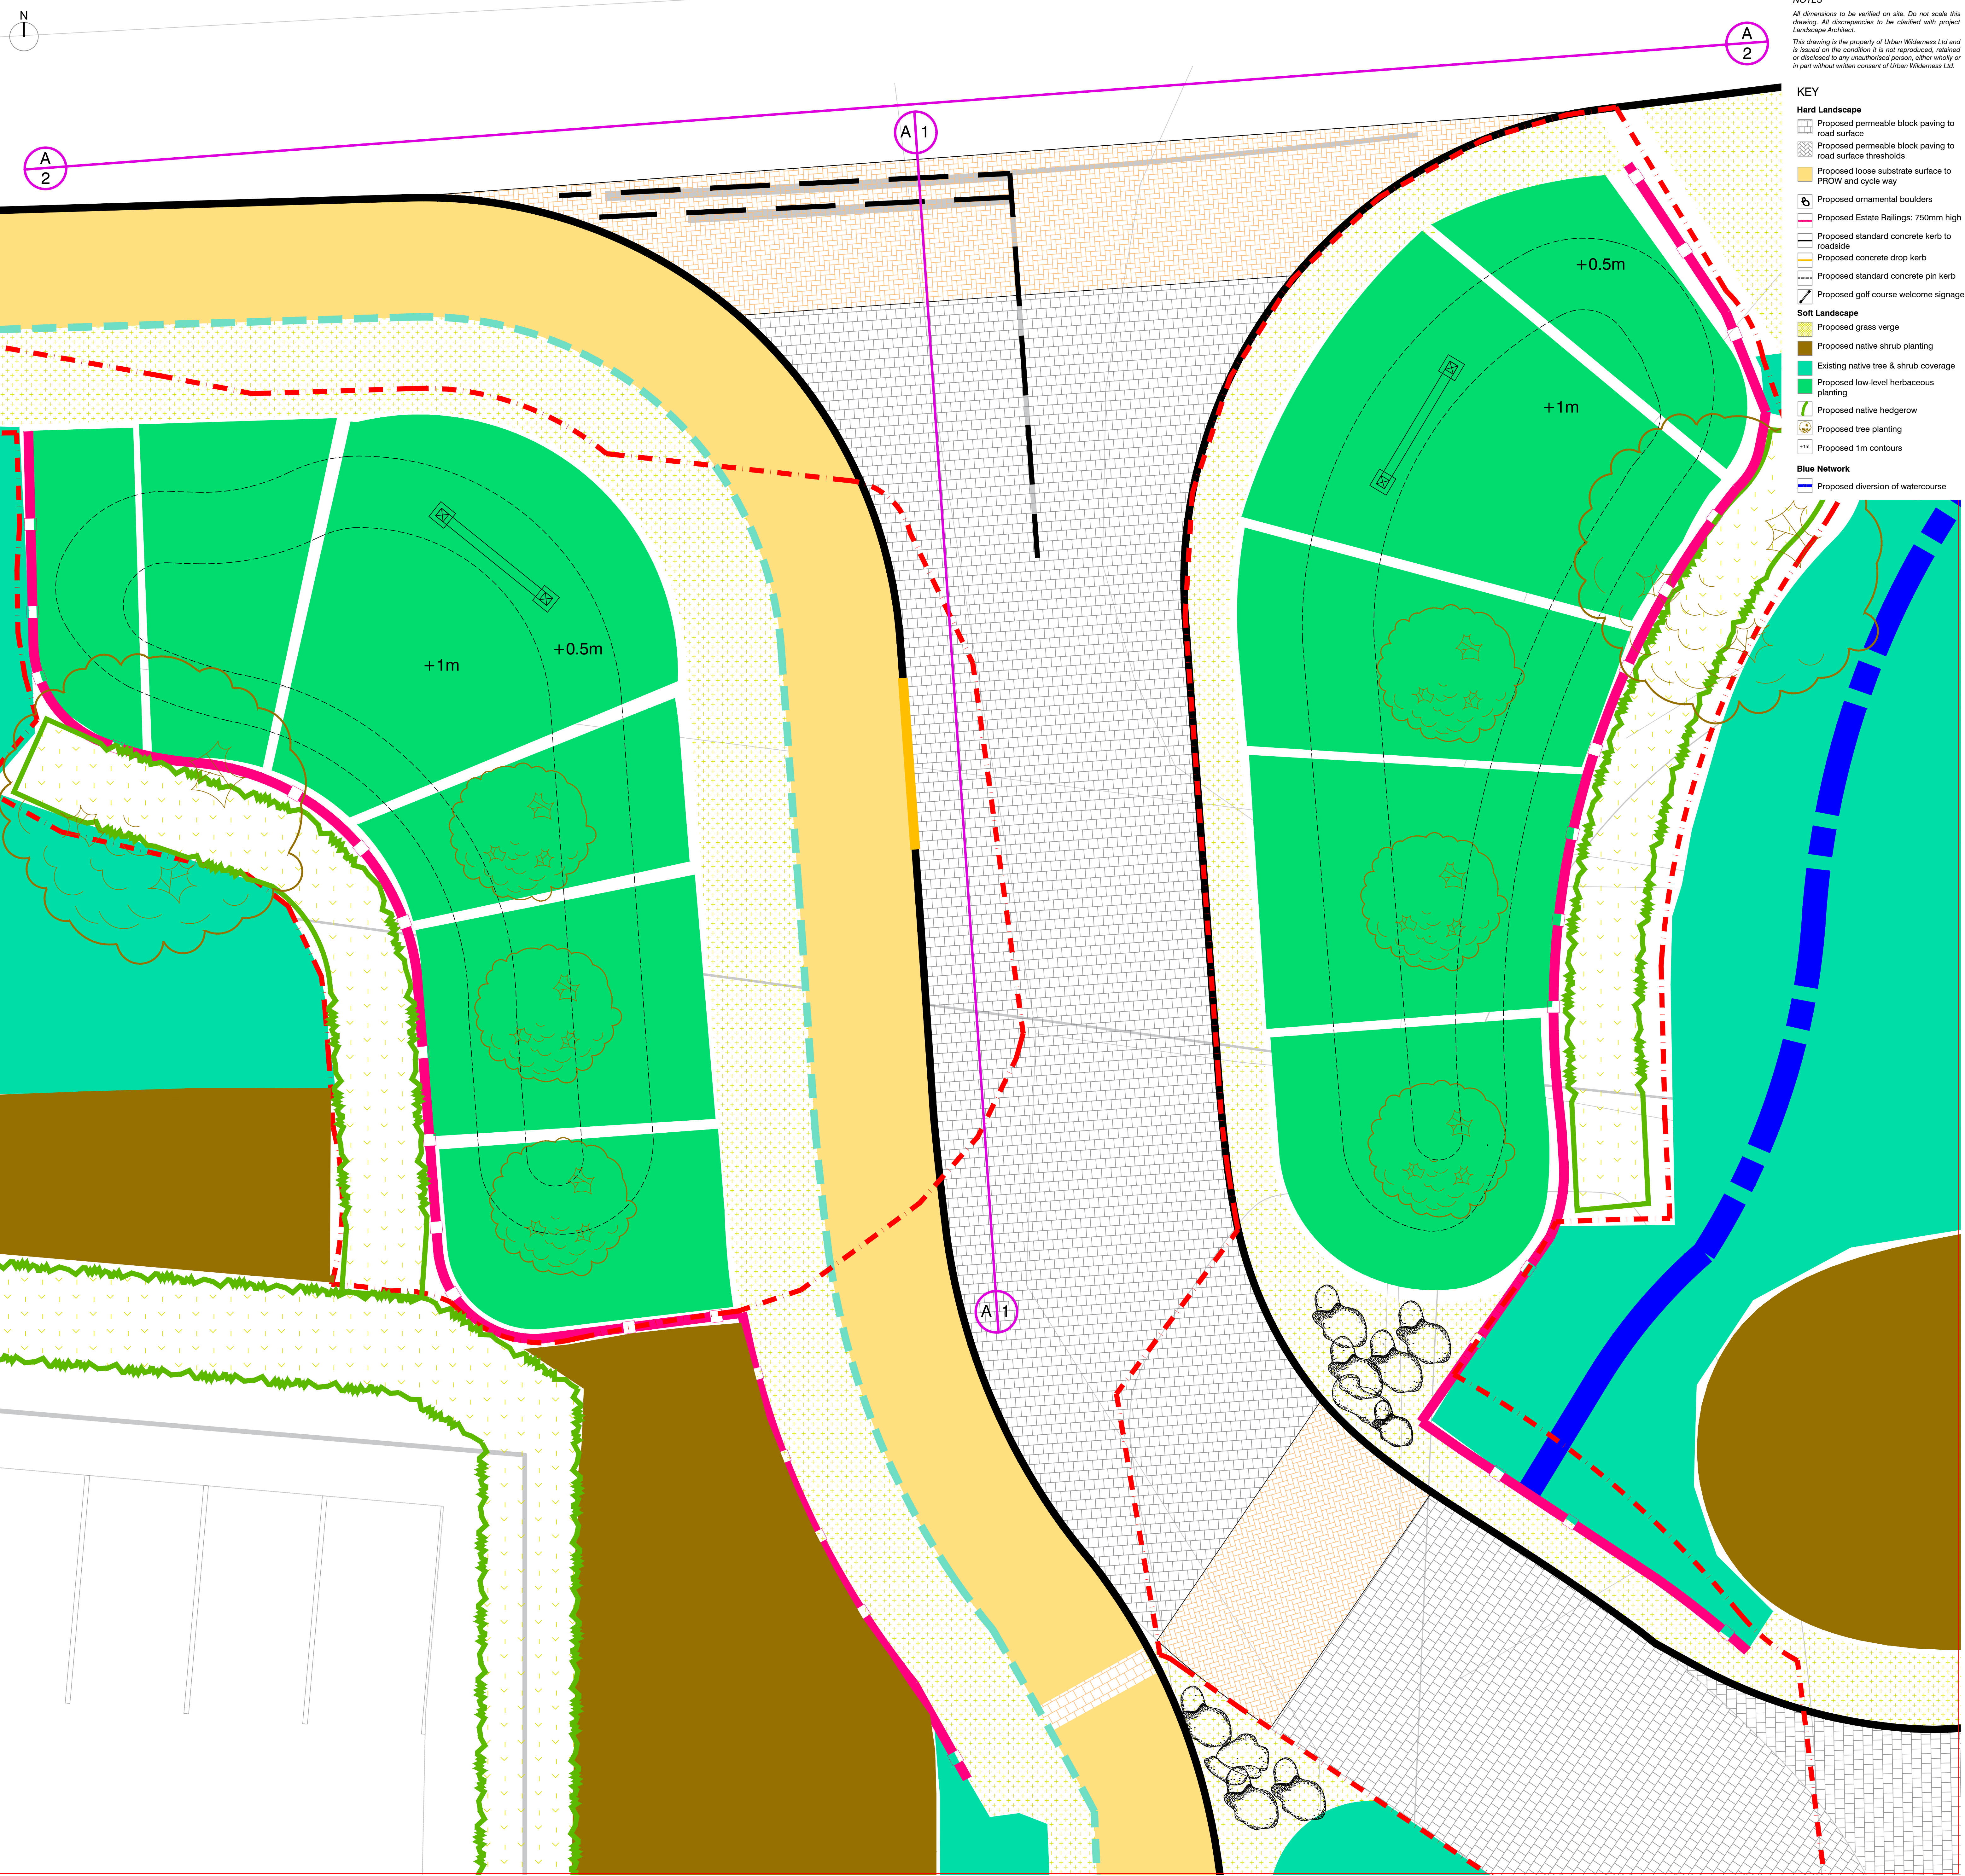


NOTES
All dimensions to be verified on site. Do not scale this drawing. All discrepancies to be clarified with project Landscape Architect.
This drawing is the property of Urban Wilderness Ltd and is issued on the condition it is not reproduced, altered or disclosed to any unauthorised person, either wholly or in part without written consent of Urban Wilderness Ltd.



- KEY**
- Hard Landscape**
- Proposed permeable block paving to road surface
 - Proposed permeable block paving to road surface thresholds
 - Proposed loose substrate surface to PROW and cycle way
 - Proposed ornamental boulders
 - Proposed Estate Railings: 750mm high
 - Proposed standard concrete kerb to roadside
 - Proposed concrete drop kerb
 - Proposed standard concrete pin kerb
 - Proposed golf course welcome signage

- Soft Landscape**
- Proposed grass verge
 - Proposed native shrub planting
 - Existing native tree & shrub coverage
 - Proposed low-level herbaceous planting
 - Proposed native hedgerow
 - Proposed tree planting
 - Proposed 1m contours

- Blue Network**
- Proposed diversion of watercourse

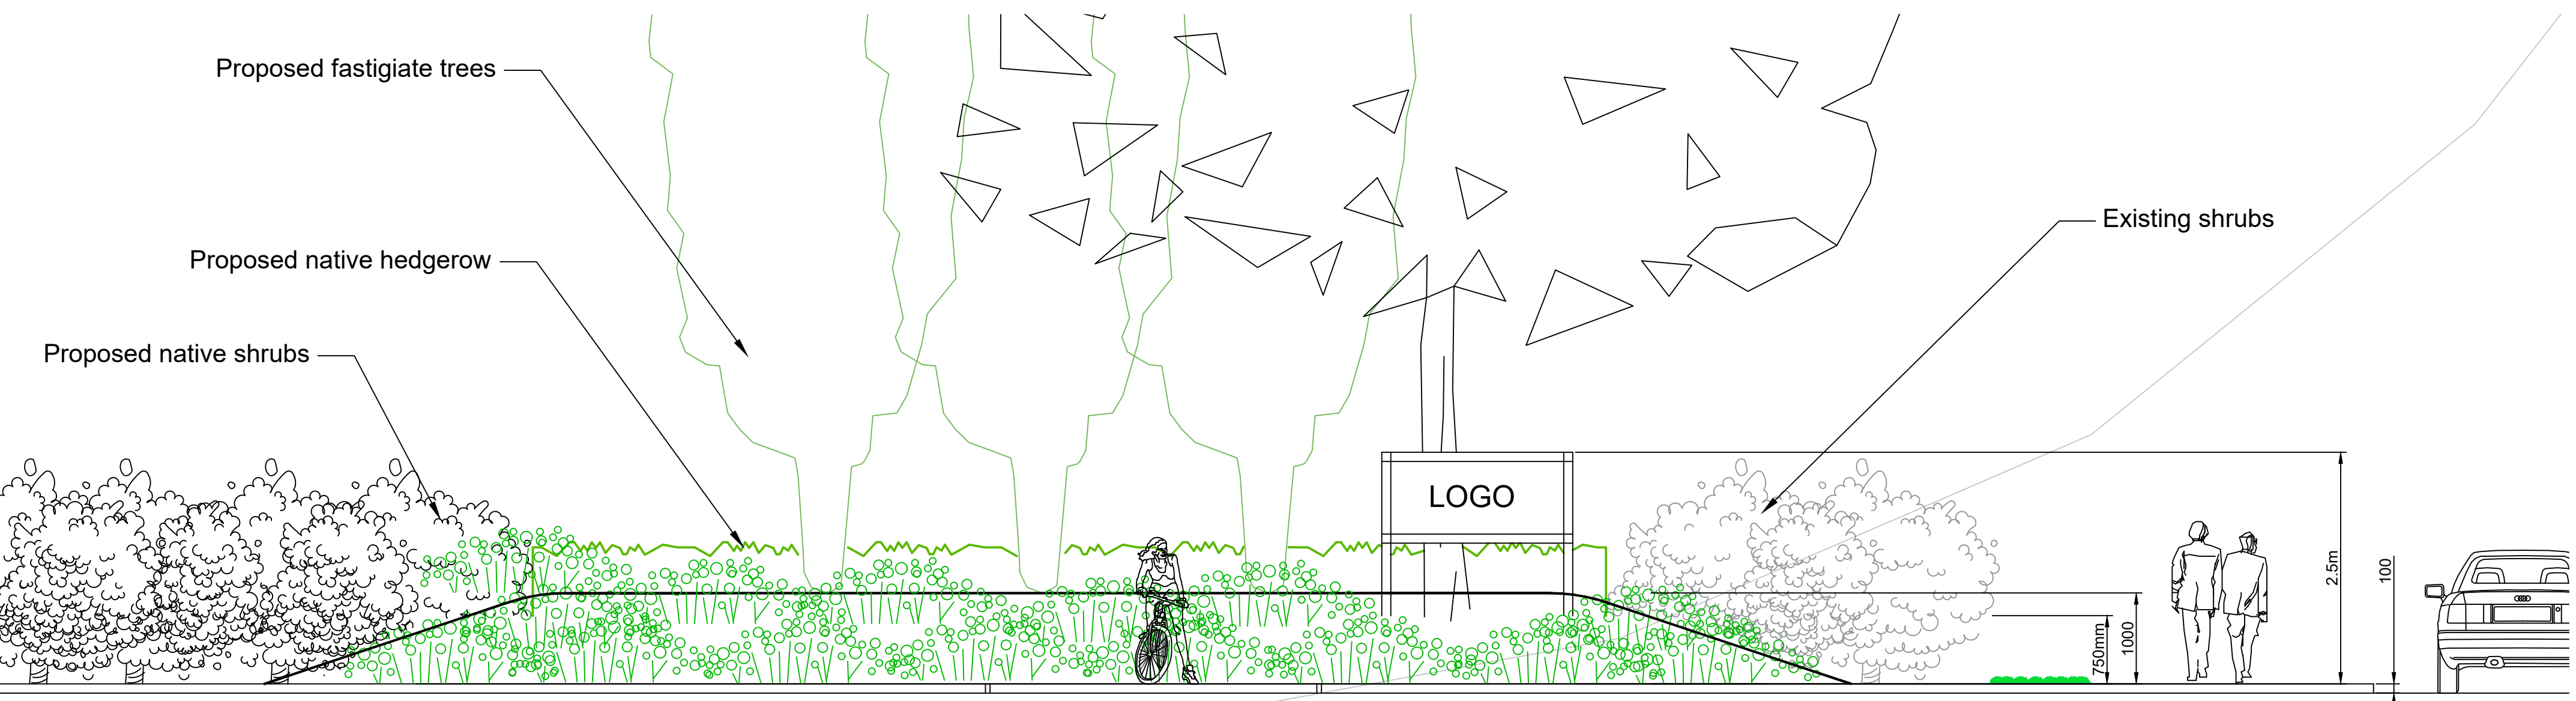

A 1 Scale 1:50 - Cross-section
Section from proposed access road, facing west

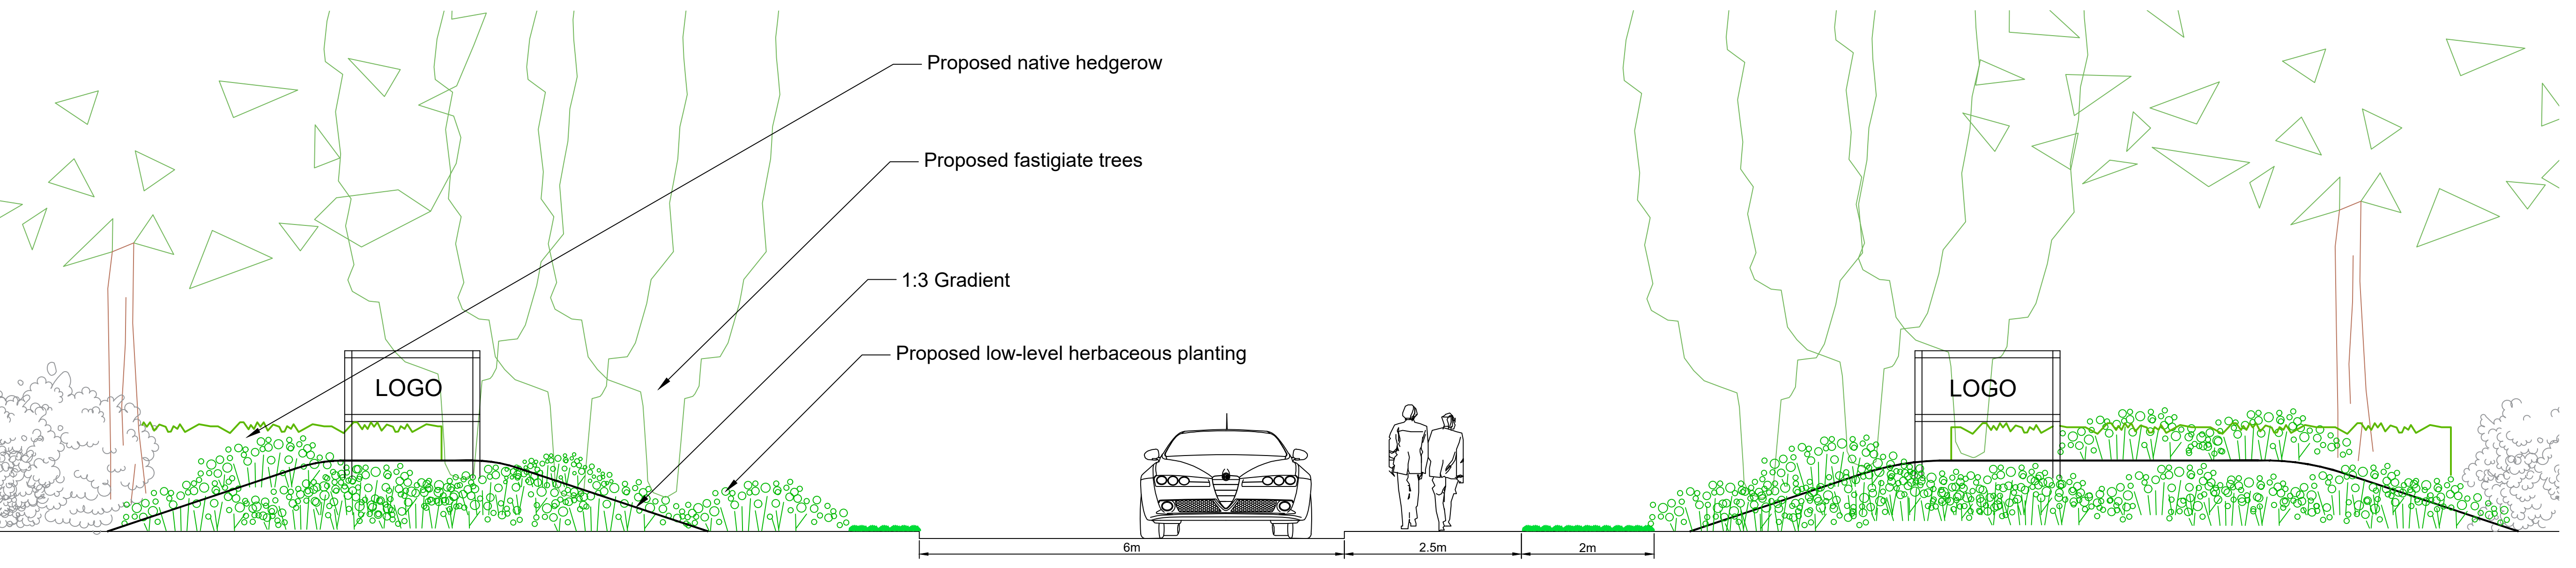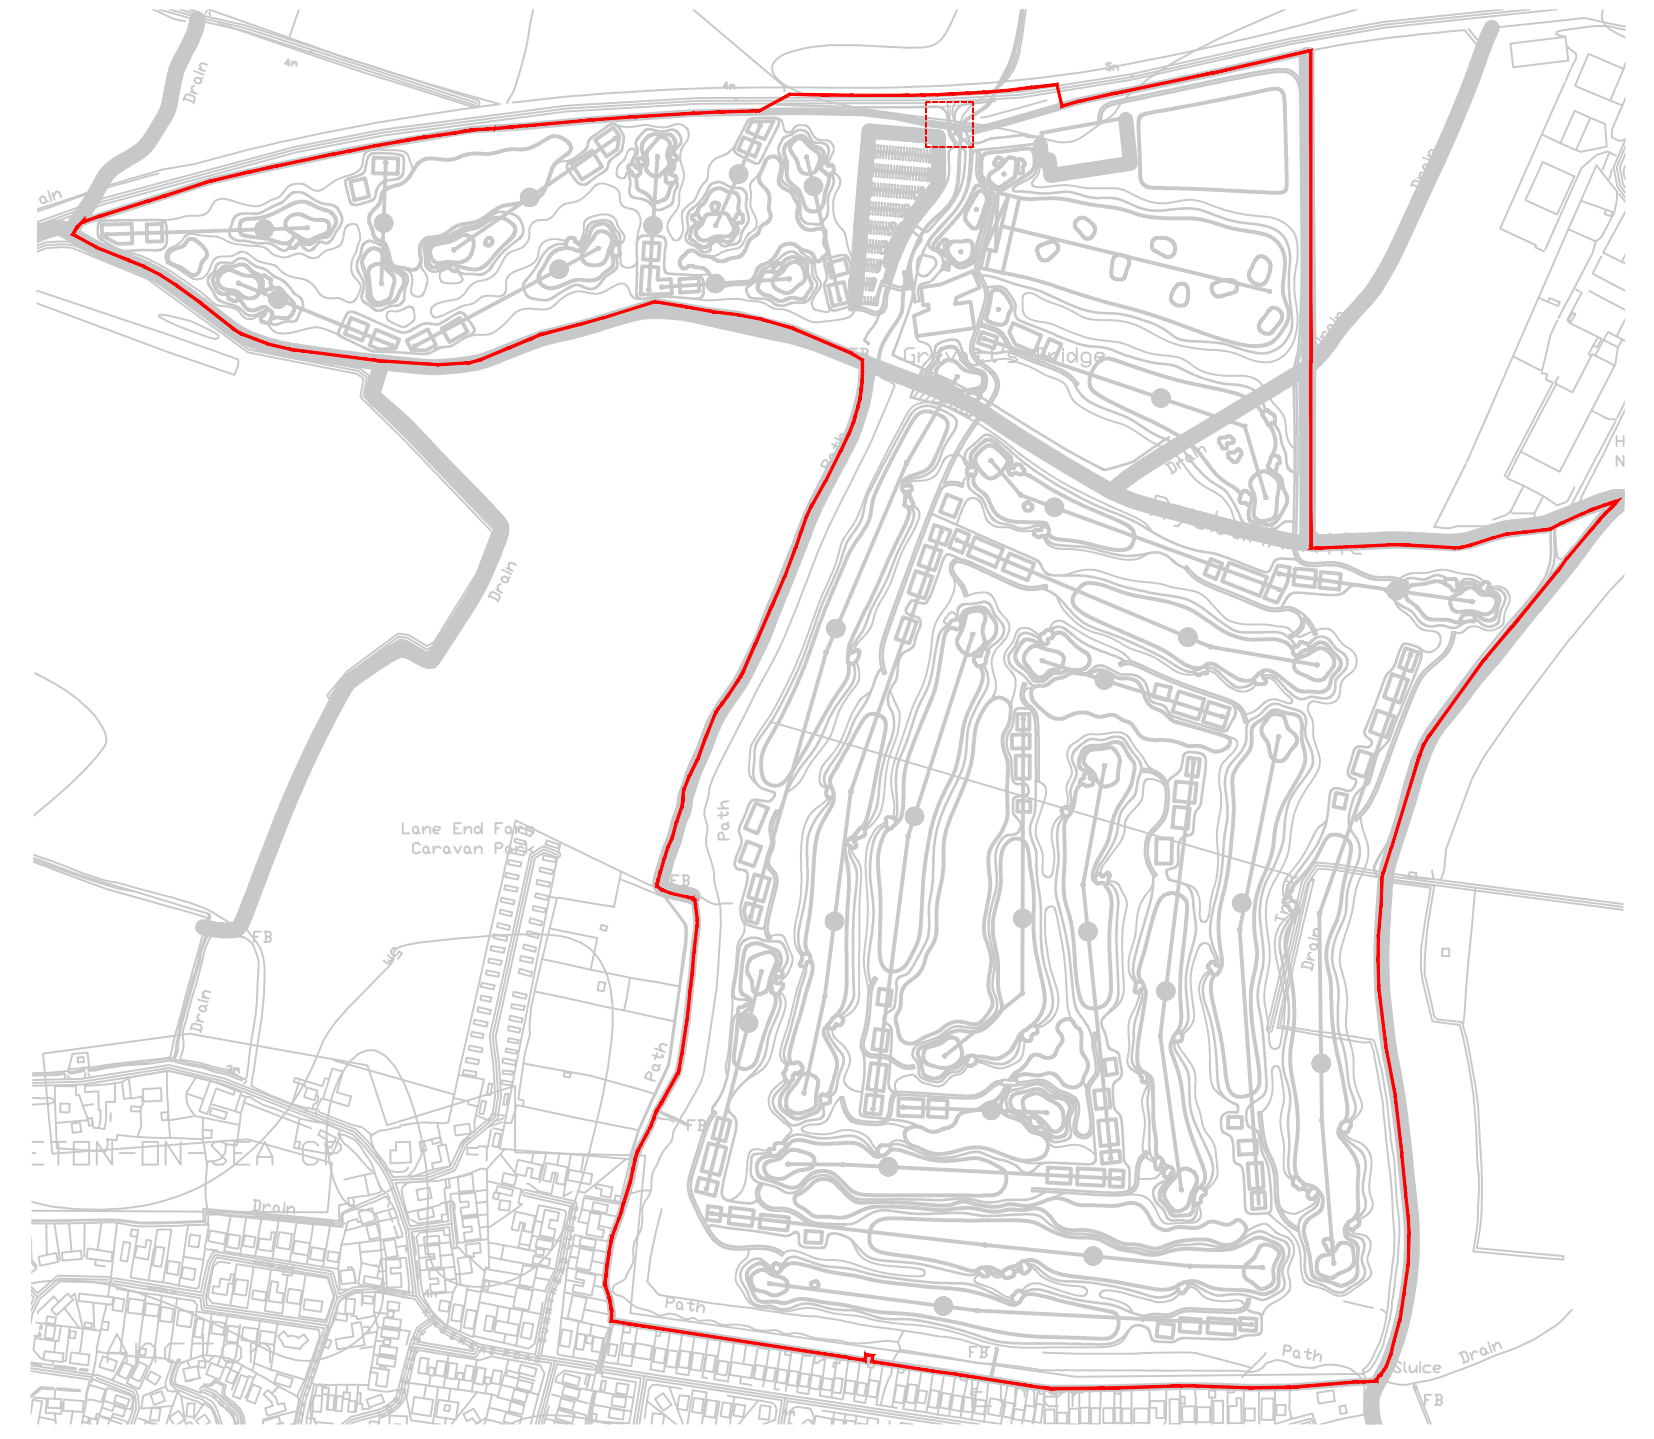

A 2 Scale 1:50 - Cross-section
Section from A259, Grevatt's Lane facing south towards new golf course access road