


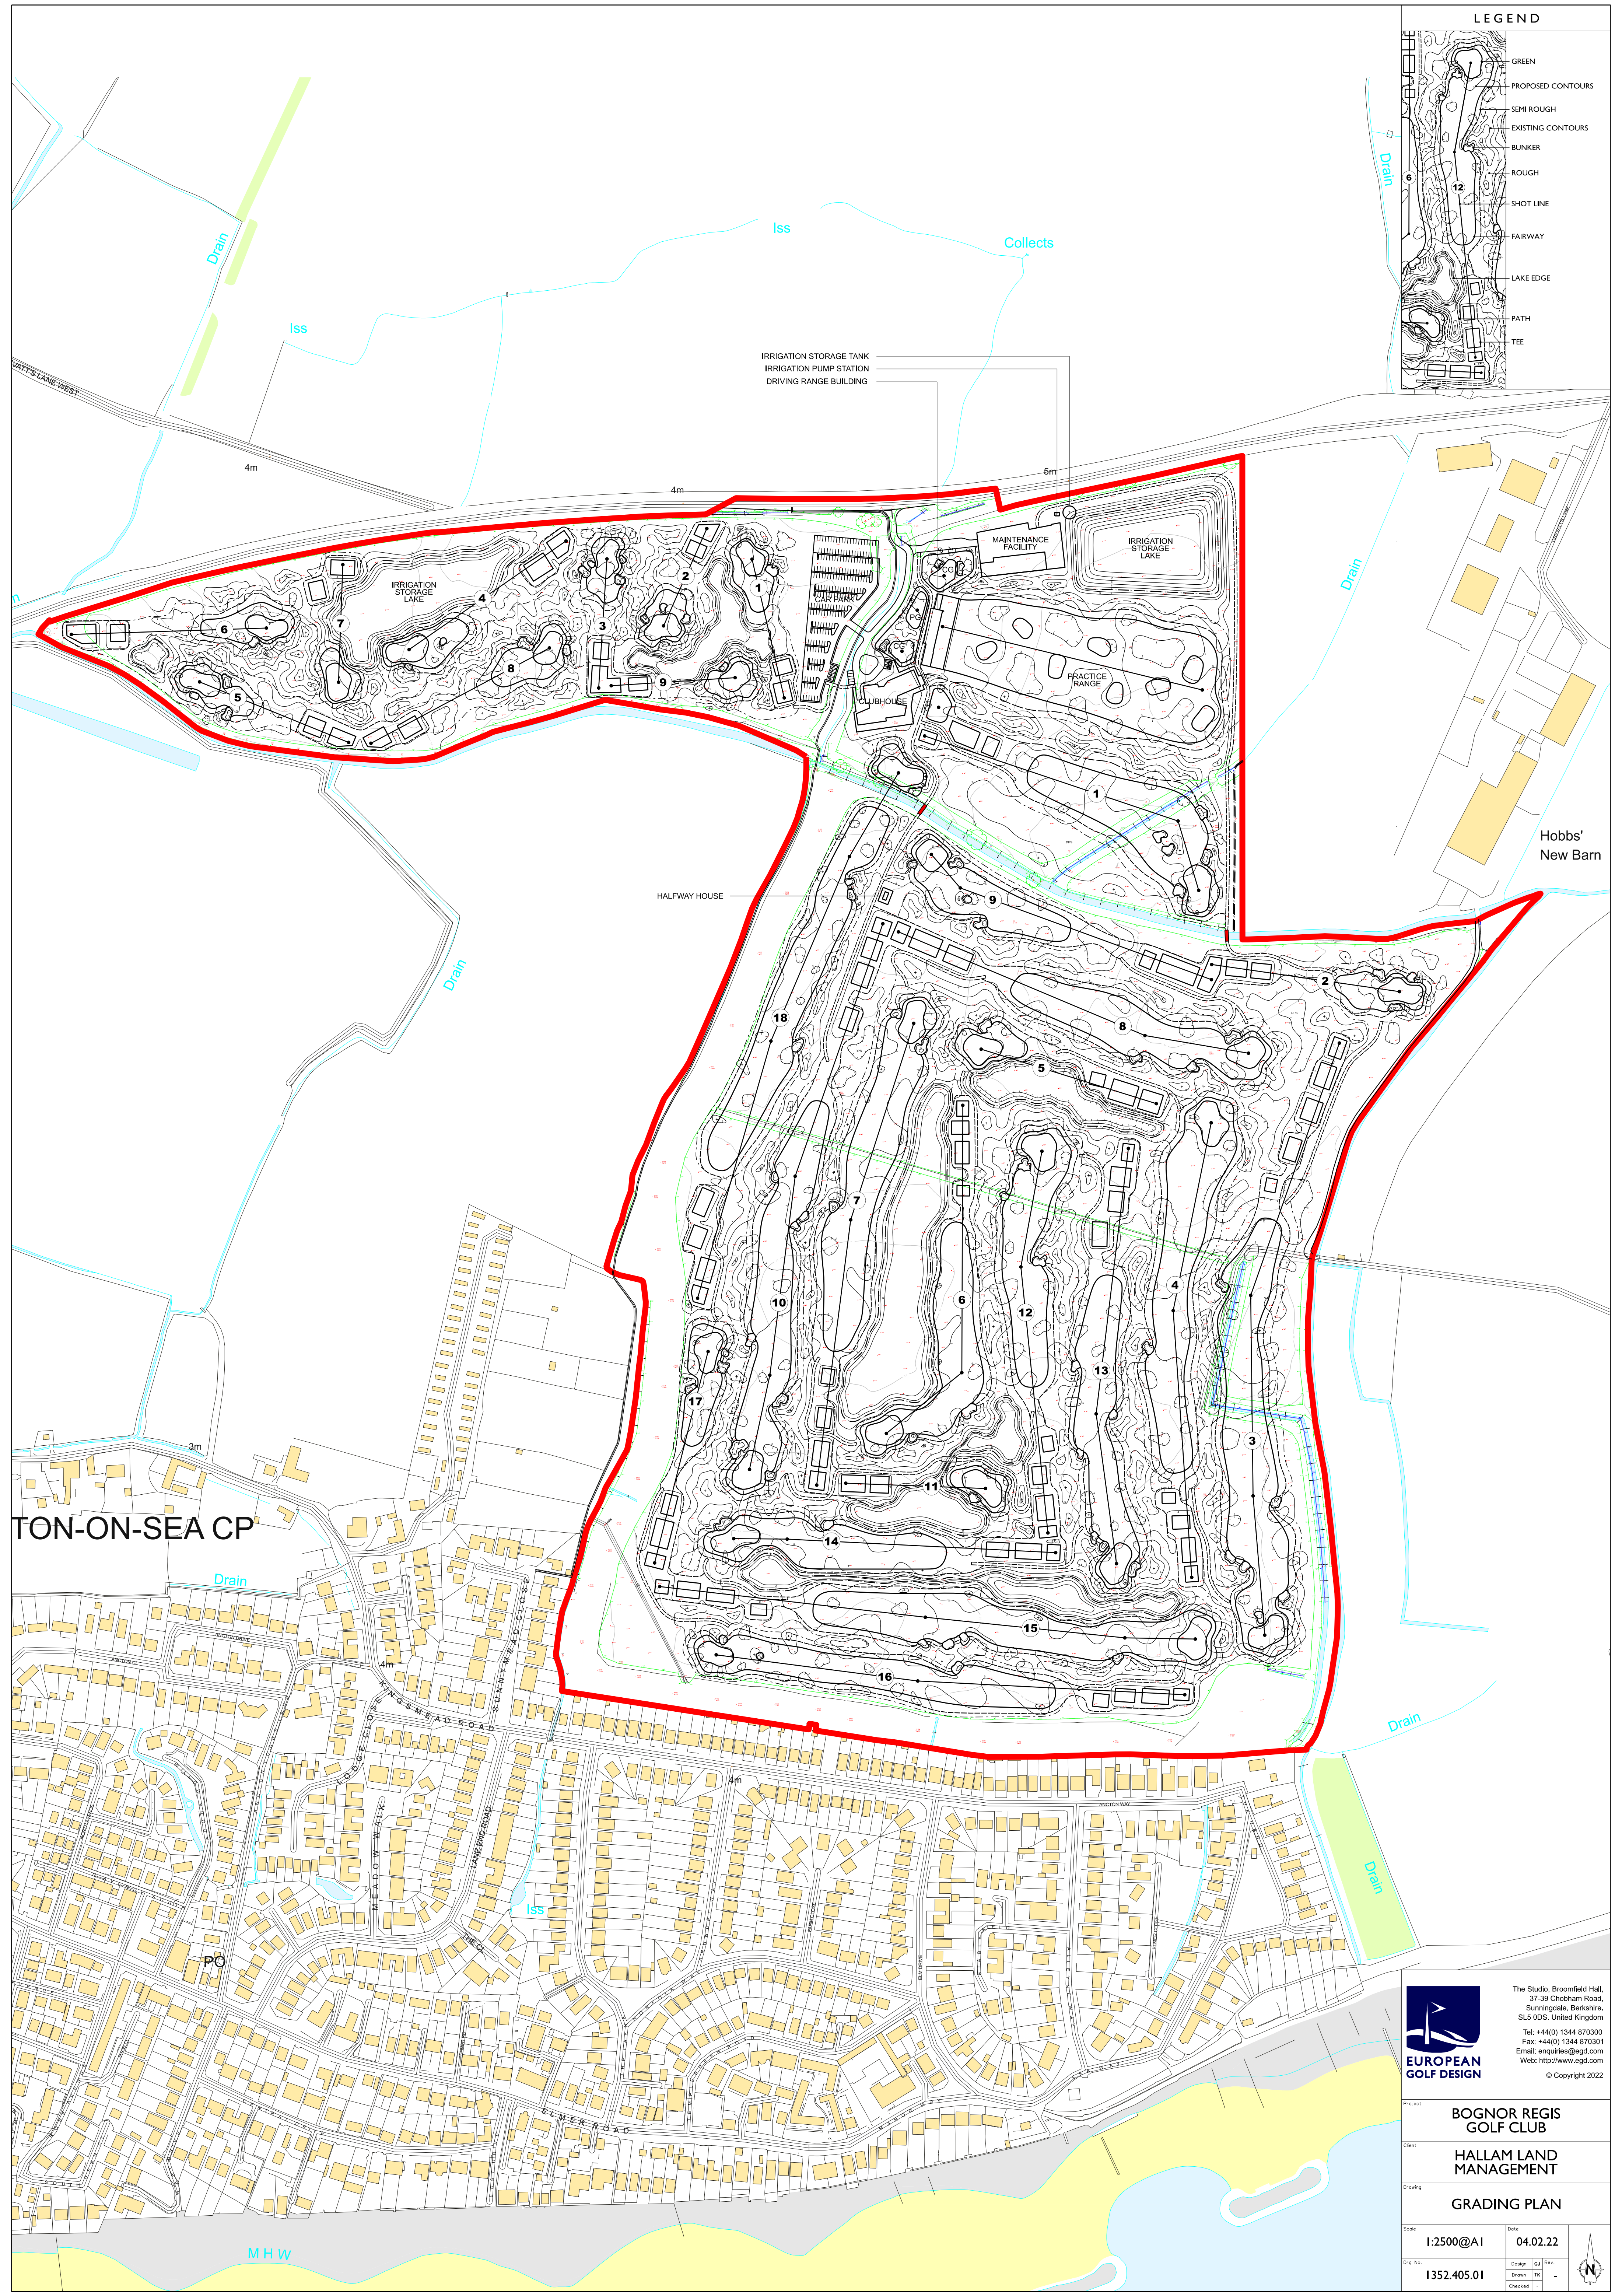

LEGEND

- GREEN
- PROPOSED CONTOURS
- SEMI ROUGH
- EXISTING CONTOURS
- BUNKER
- ROUGH
- SHOT LINE
- FAIRWAY
- LAKE EDGE
- PATH
- TEE

TON-ON-SEA CP

Hobbs' New Barn


EUROPEAN GOLF DESIGN

The Studio, Broomfield Hall,
37-39 Chobham Road,
Sunningdale, Berkshire,
SL5 0DS, United Kingdom
Tel: +44(0) 1344 870300
Fax: +44(0) 1344 870301
Email: enquiries@egd.com
Web: http://www.egd.com
© Copyright 2022

Project	BOGNOR REGIS GOLF CLUB		
Client	HALLAM LAND MANAGEMENT		
Drawing	GRADING PLAN		
Scale	1:2500@A1	Date	04.02.22
Orig. No.	1352.405.01	Design	GD
		Drawn	TK
		Checked	-