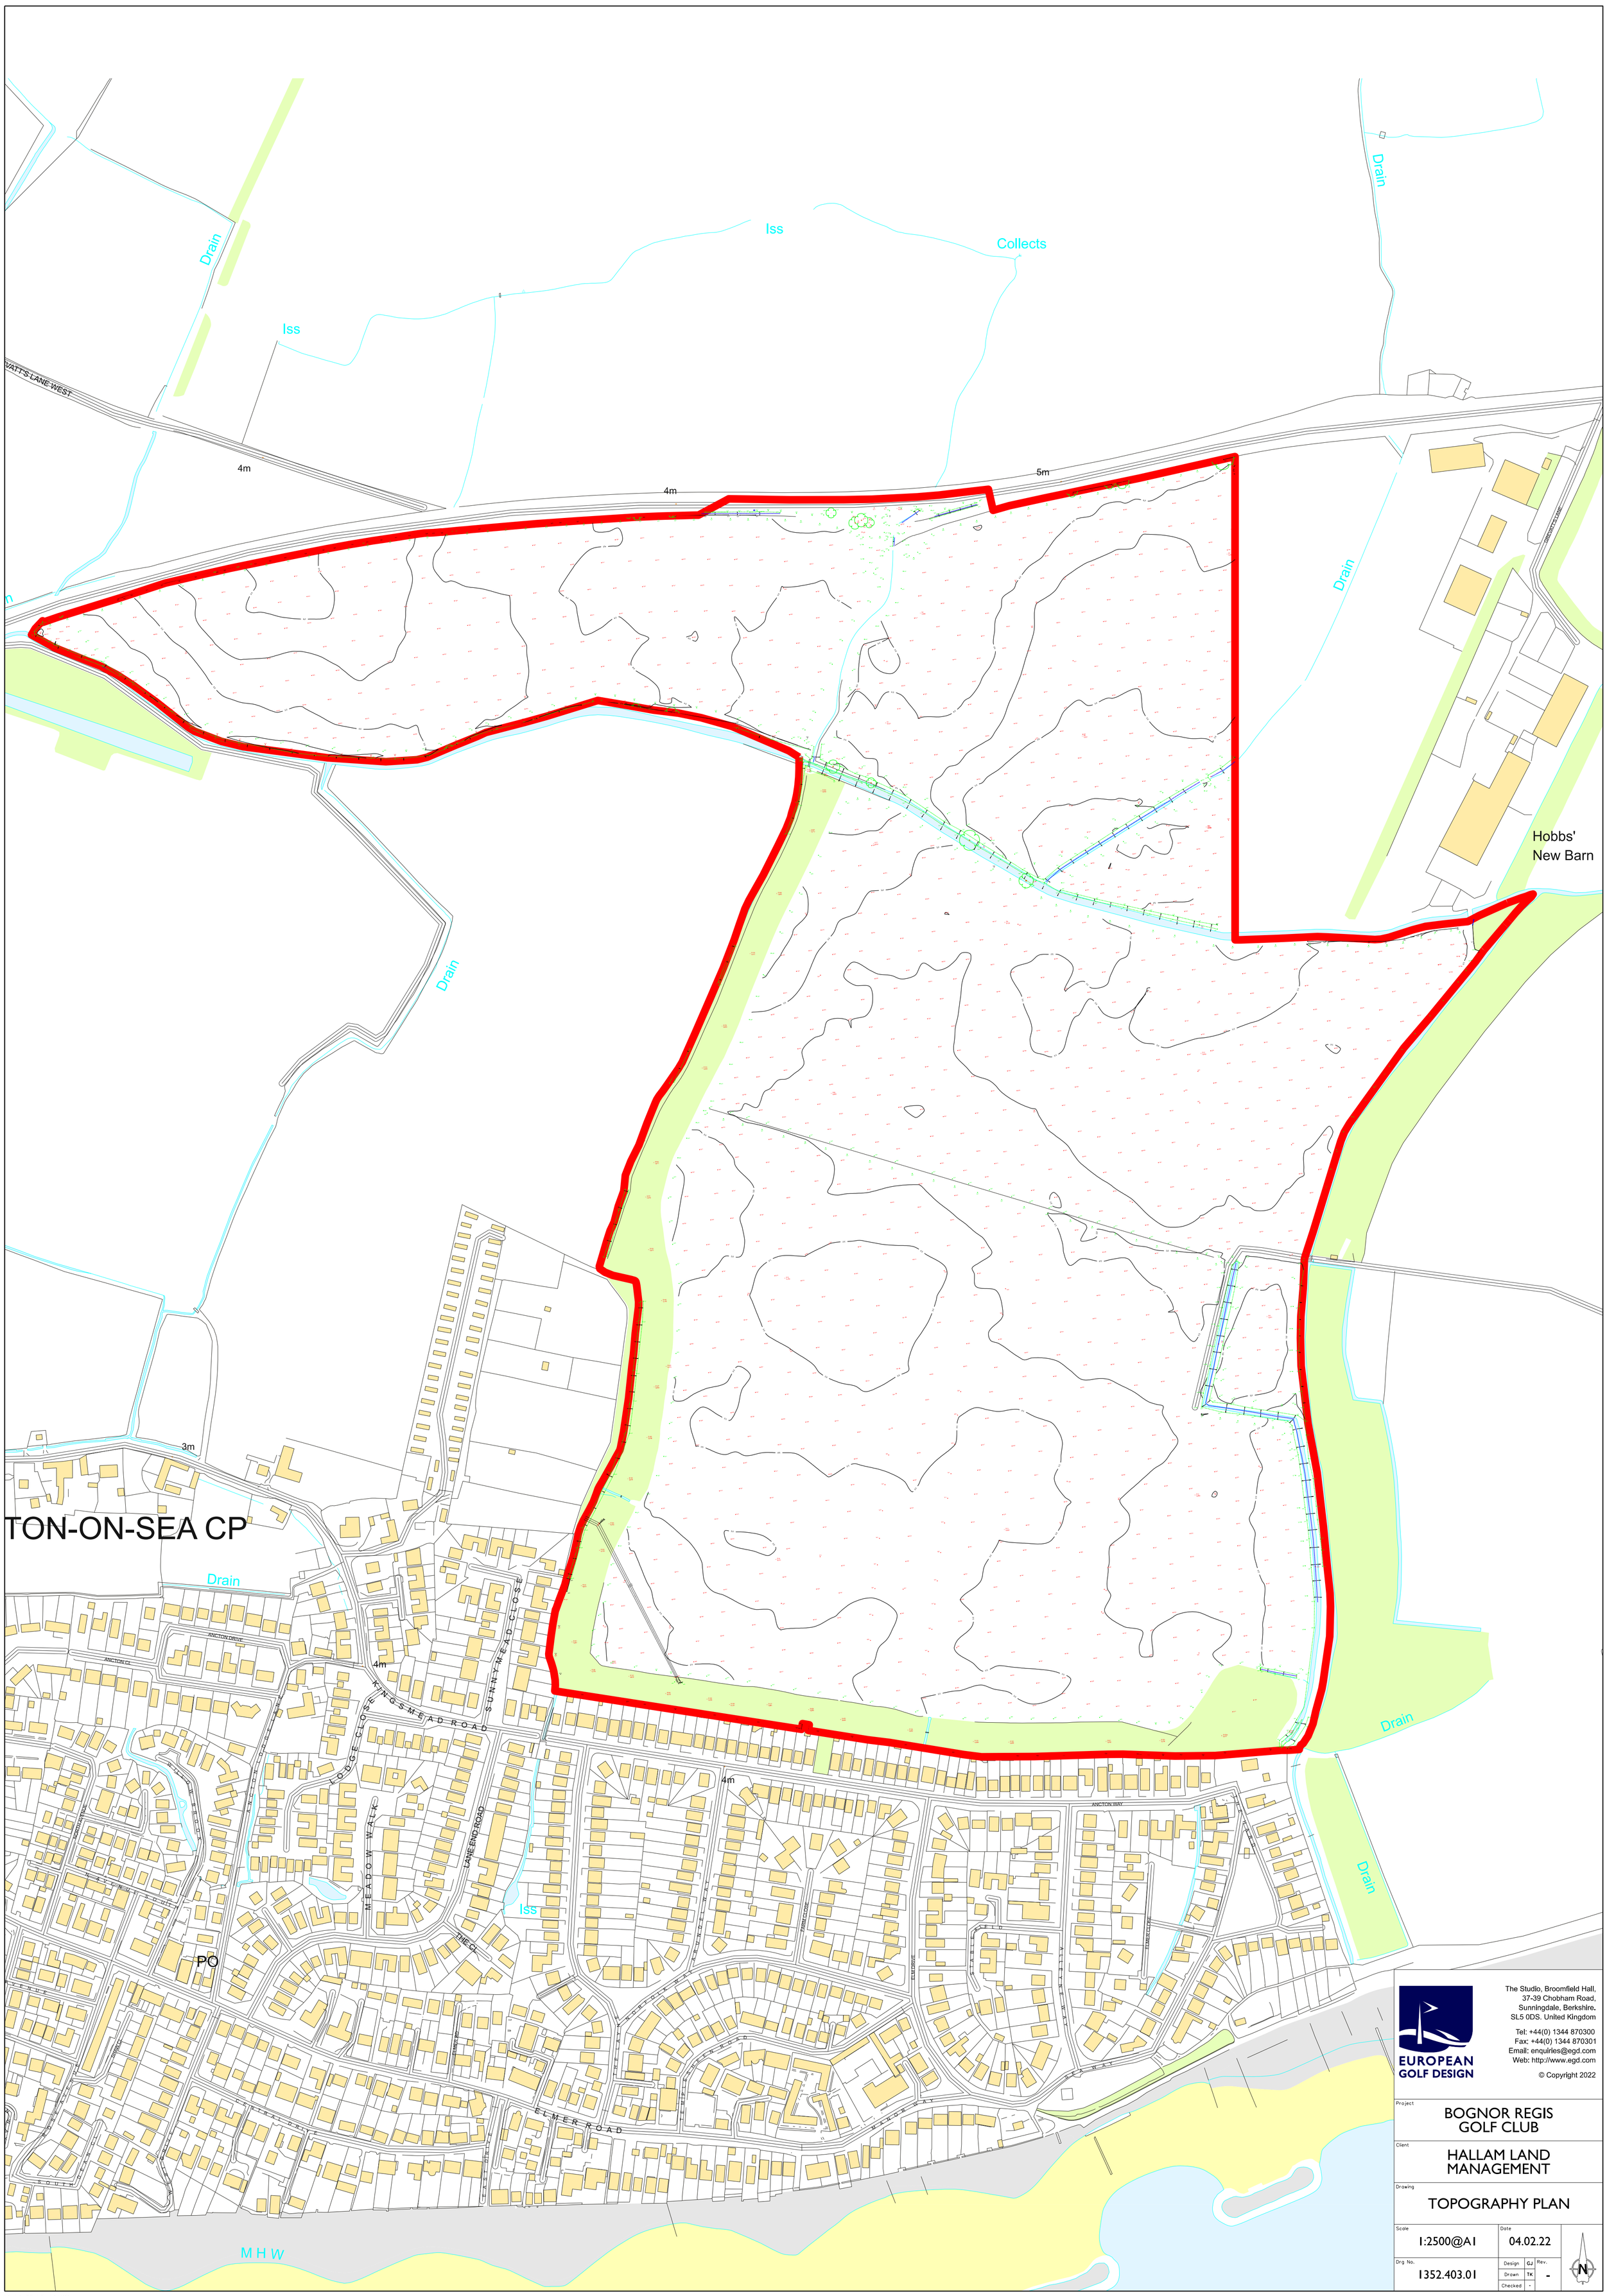

The Studio, Broomfield Hall,
37-39 Chobham Road,
Sunningdale, Berkshire,
SL5 0DS. United Kingdom

Tel: +44(0) 1344 870300
Fax: +44(0) 1344 870301
Email: enquiries@egd.com
Web: http://www.egd.com

© Copyright 2022

EUROPEAN GOLF DESIGN

Project
BOGNOR REGIS GOLF CLUB

Client
HALLAM LAND MANAGEMENT

Drawing
TOPOGRAPHY PLAN

Scale	Date		
1:2500@A1	04.02.22		
Drg No.	Design	GJ	Rev.
1352.403.01	Drawn	TK	-
	Checked	-	