



NOVIUN ARCHITECTS

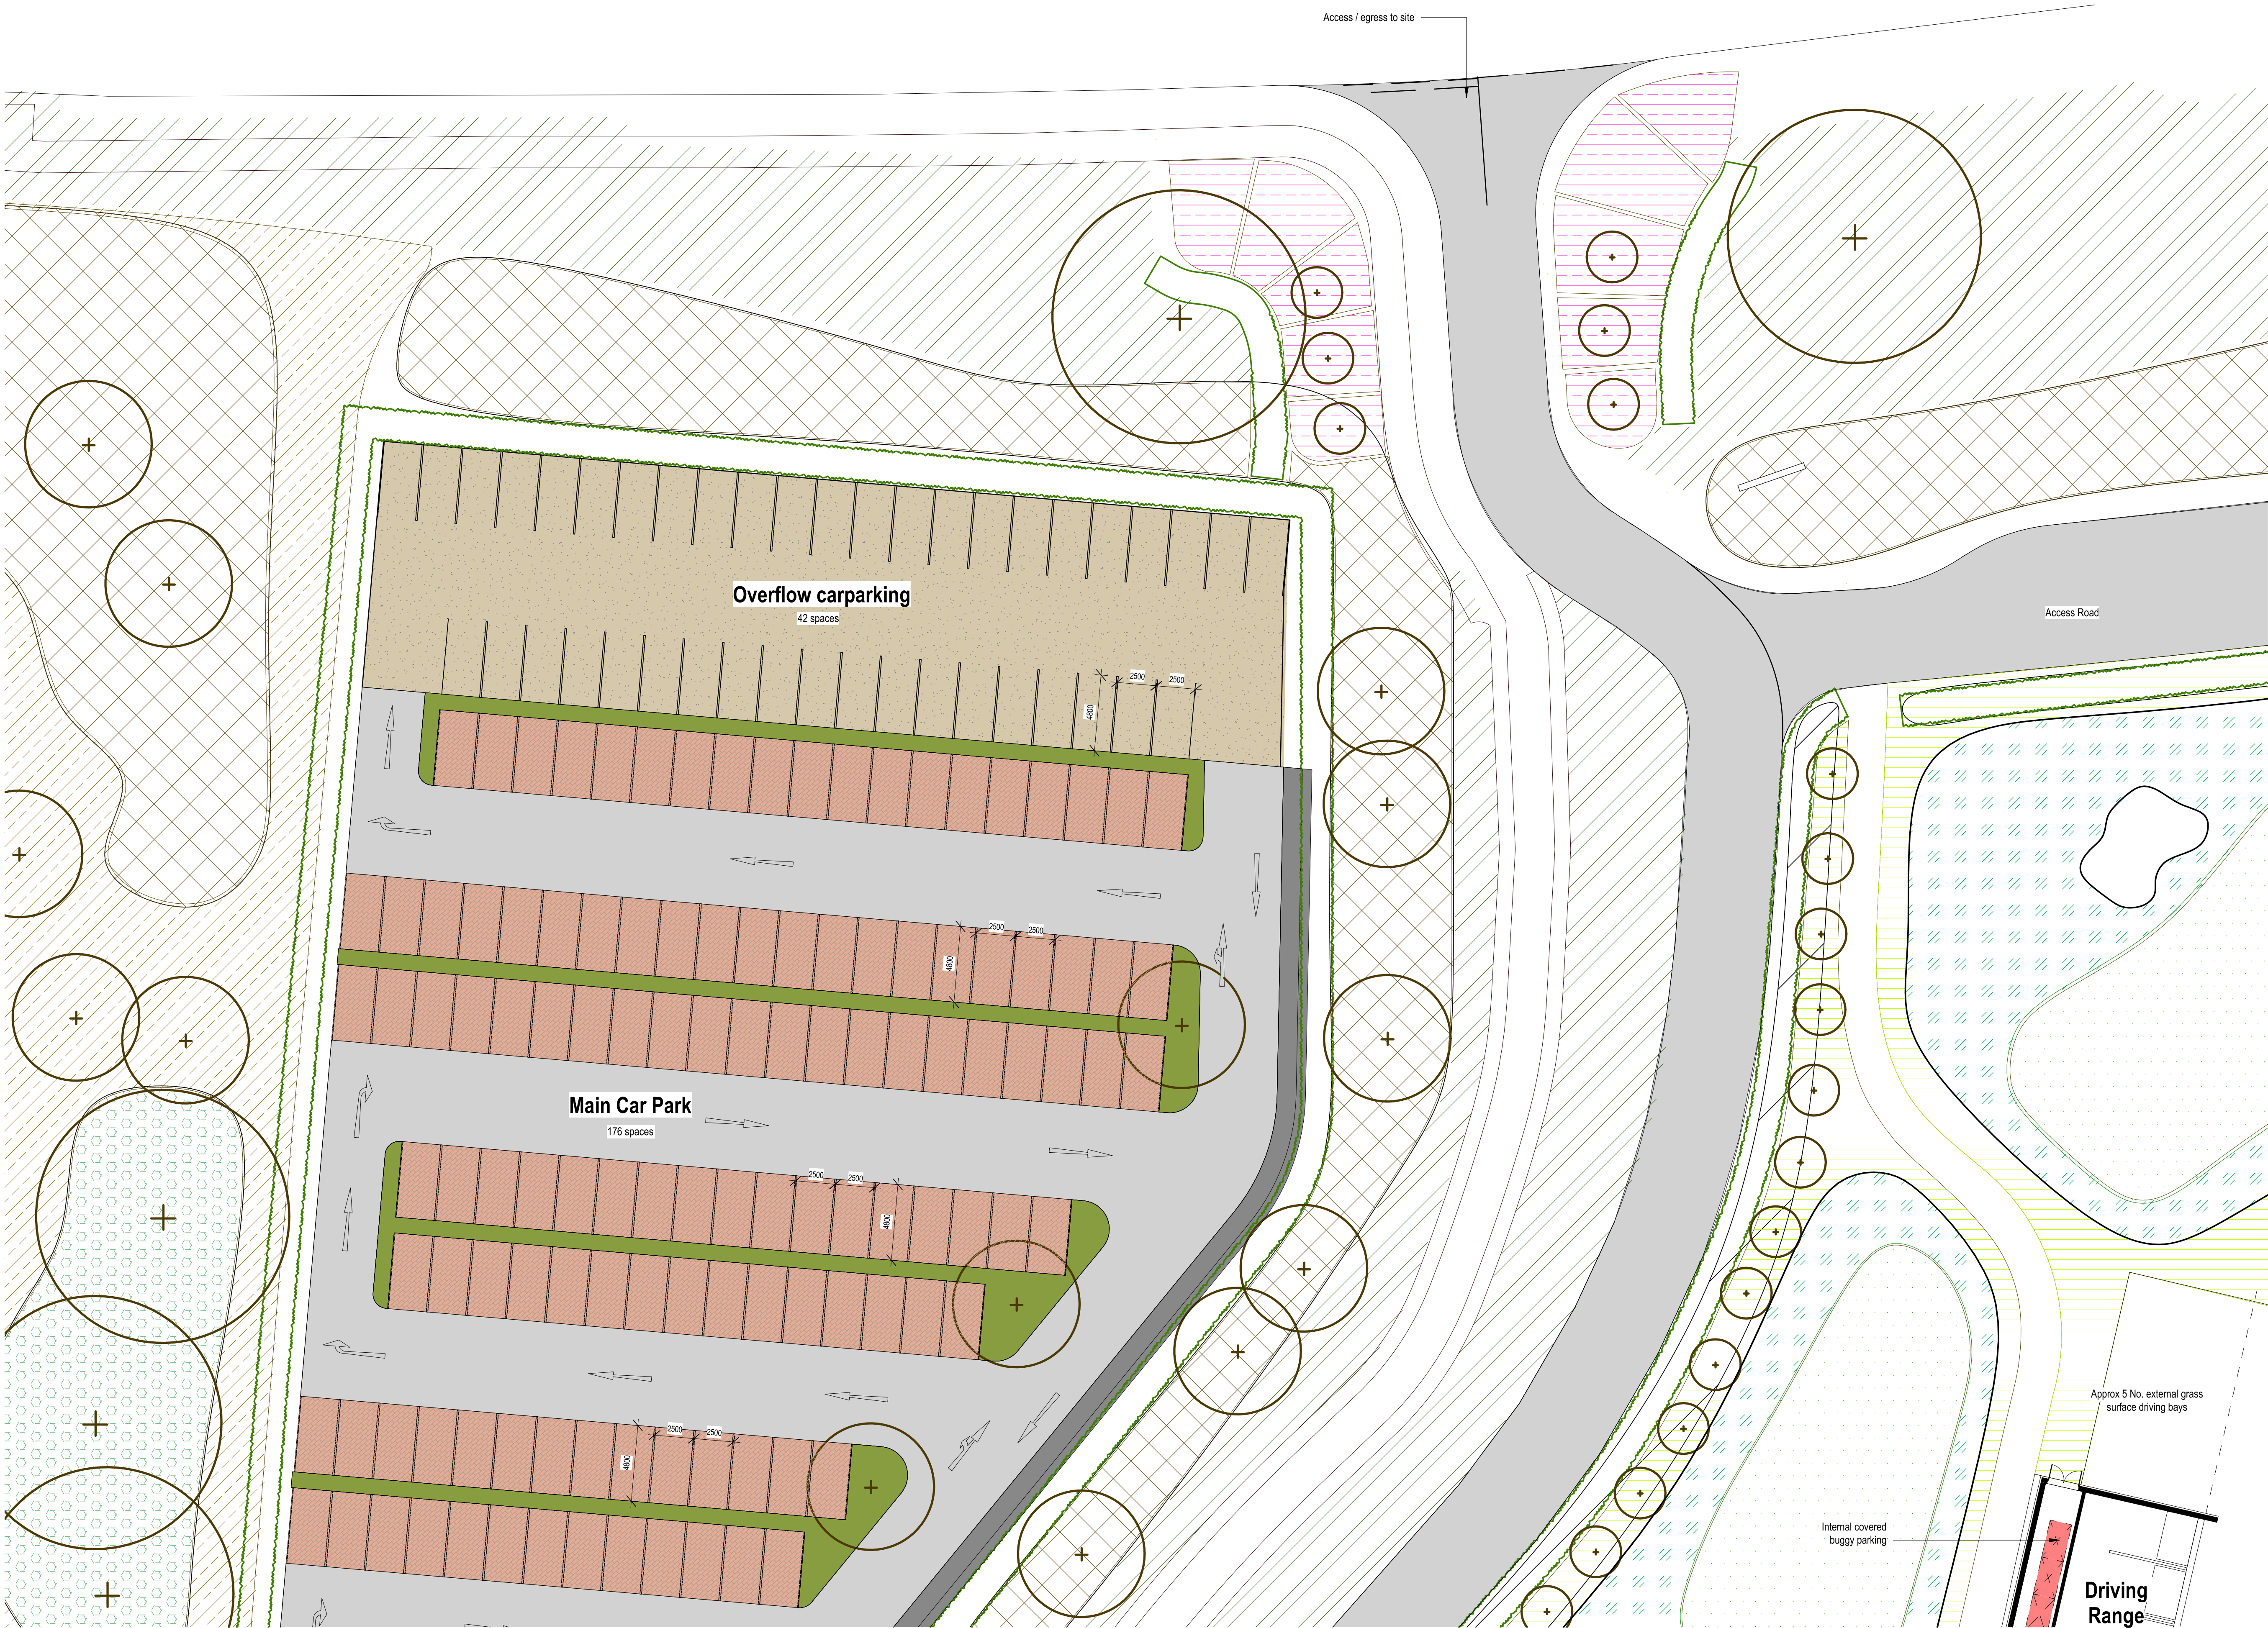

Notes:

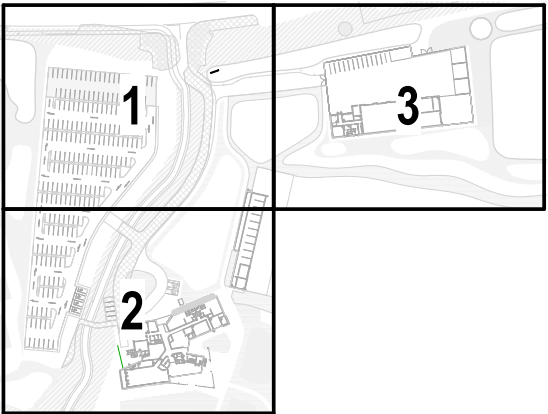

Legend

- Permeable / Natural surface - typically reinforced grass
- Permeable block paved parking spaces
- Tarmac Road Surface
- Tarmac Pavement Surface
- Flag Stone / Paver Surface
- Soft Planting Zone

GENERAL NOTES:

Dwg to be read with the overall drainage strategy, for permeable / non-permeable surfaces.

Minimum requirement for 20% of total permanent bays to be Electric Vehicle Charging Bays

For complete surface treatment and permeability of surfaces, this plan must be read in conjunction with WSP's "Drainage Strategy" and the Landscape Plans / Strategy.

Scale 1 to 200 2 0 2 4 10 Metres

Amendments

No.	Description	Date	Issued by
1	ISSUED FOR PLANNING	28/01/22	RG

©Noviun Limited All rights reserved

NOVIUN ARCHITECTS

Corn Exchange
Baffins Lane
Chichester
PO19 1BF

T 01243 558750

info@noviun.com
www.noviun.com

Project Name:
Bognor Regis Golf Club

Dwg Reference:
Site - Hard Landscape Strategy - GA Plan (Sheet 1 of 3)

Drawn: RG Checked: AW

Scale: As indicated @ A1 Project Issue Date: 01/2022

Project:	Originator:	Volume:	Level:	Type:	Role:	Number:
BRGC - NOV - V4 - 00 - DR - A - PL101						

Status: S2

Suitability Description: PLANNING

Revision: PL 1

Revision Description: FOR INFORMATION

Orig Paper Size: A1

Noviun Job No: Z0624