


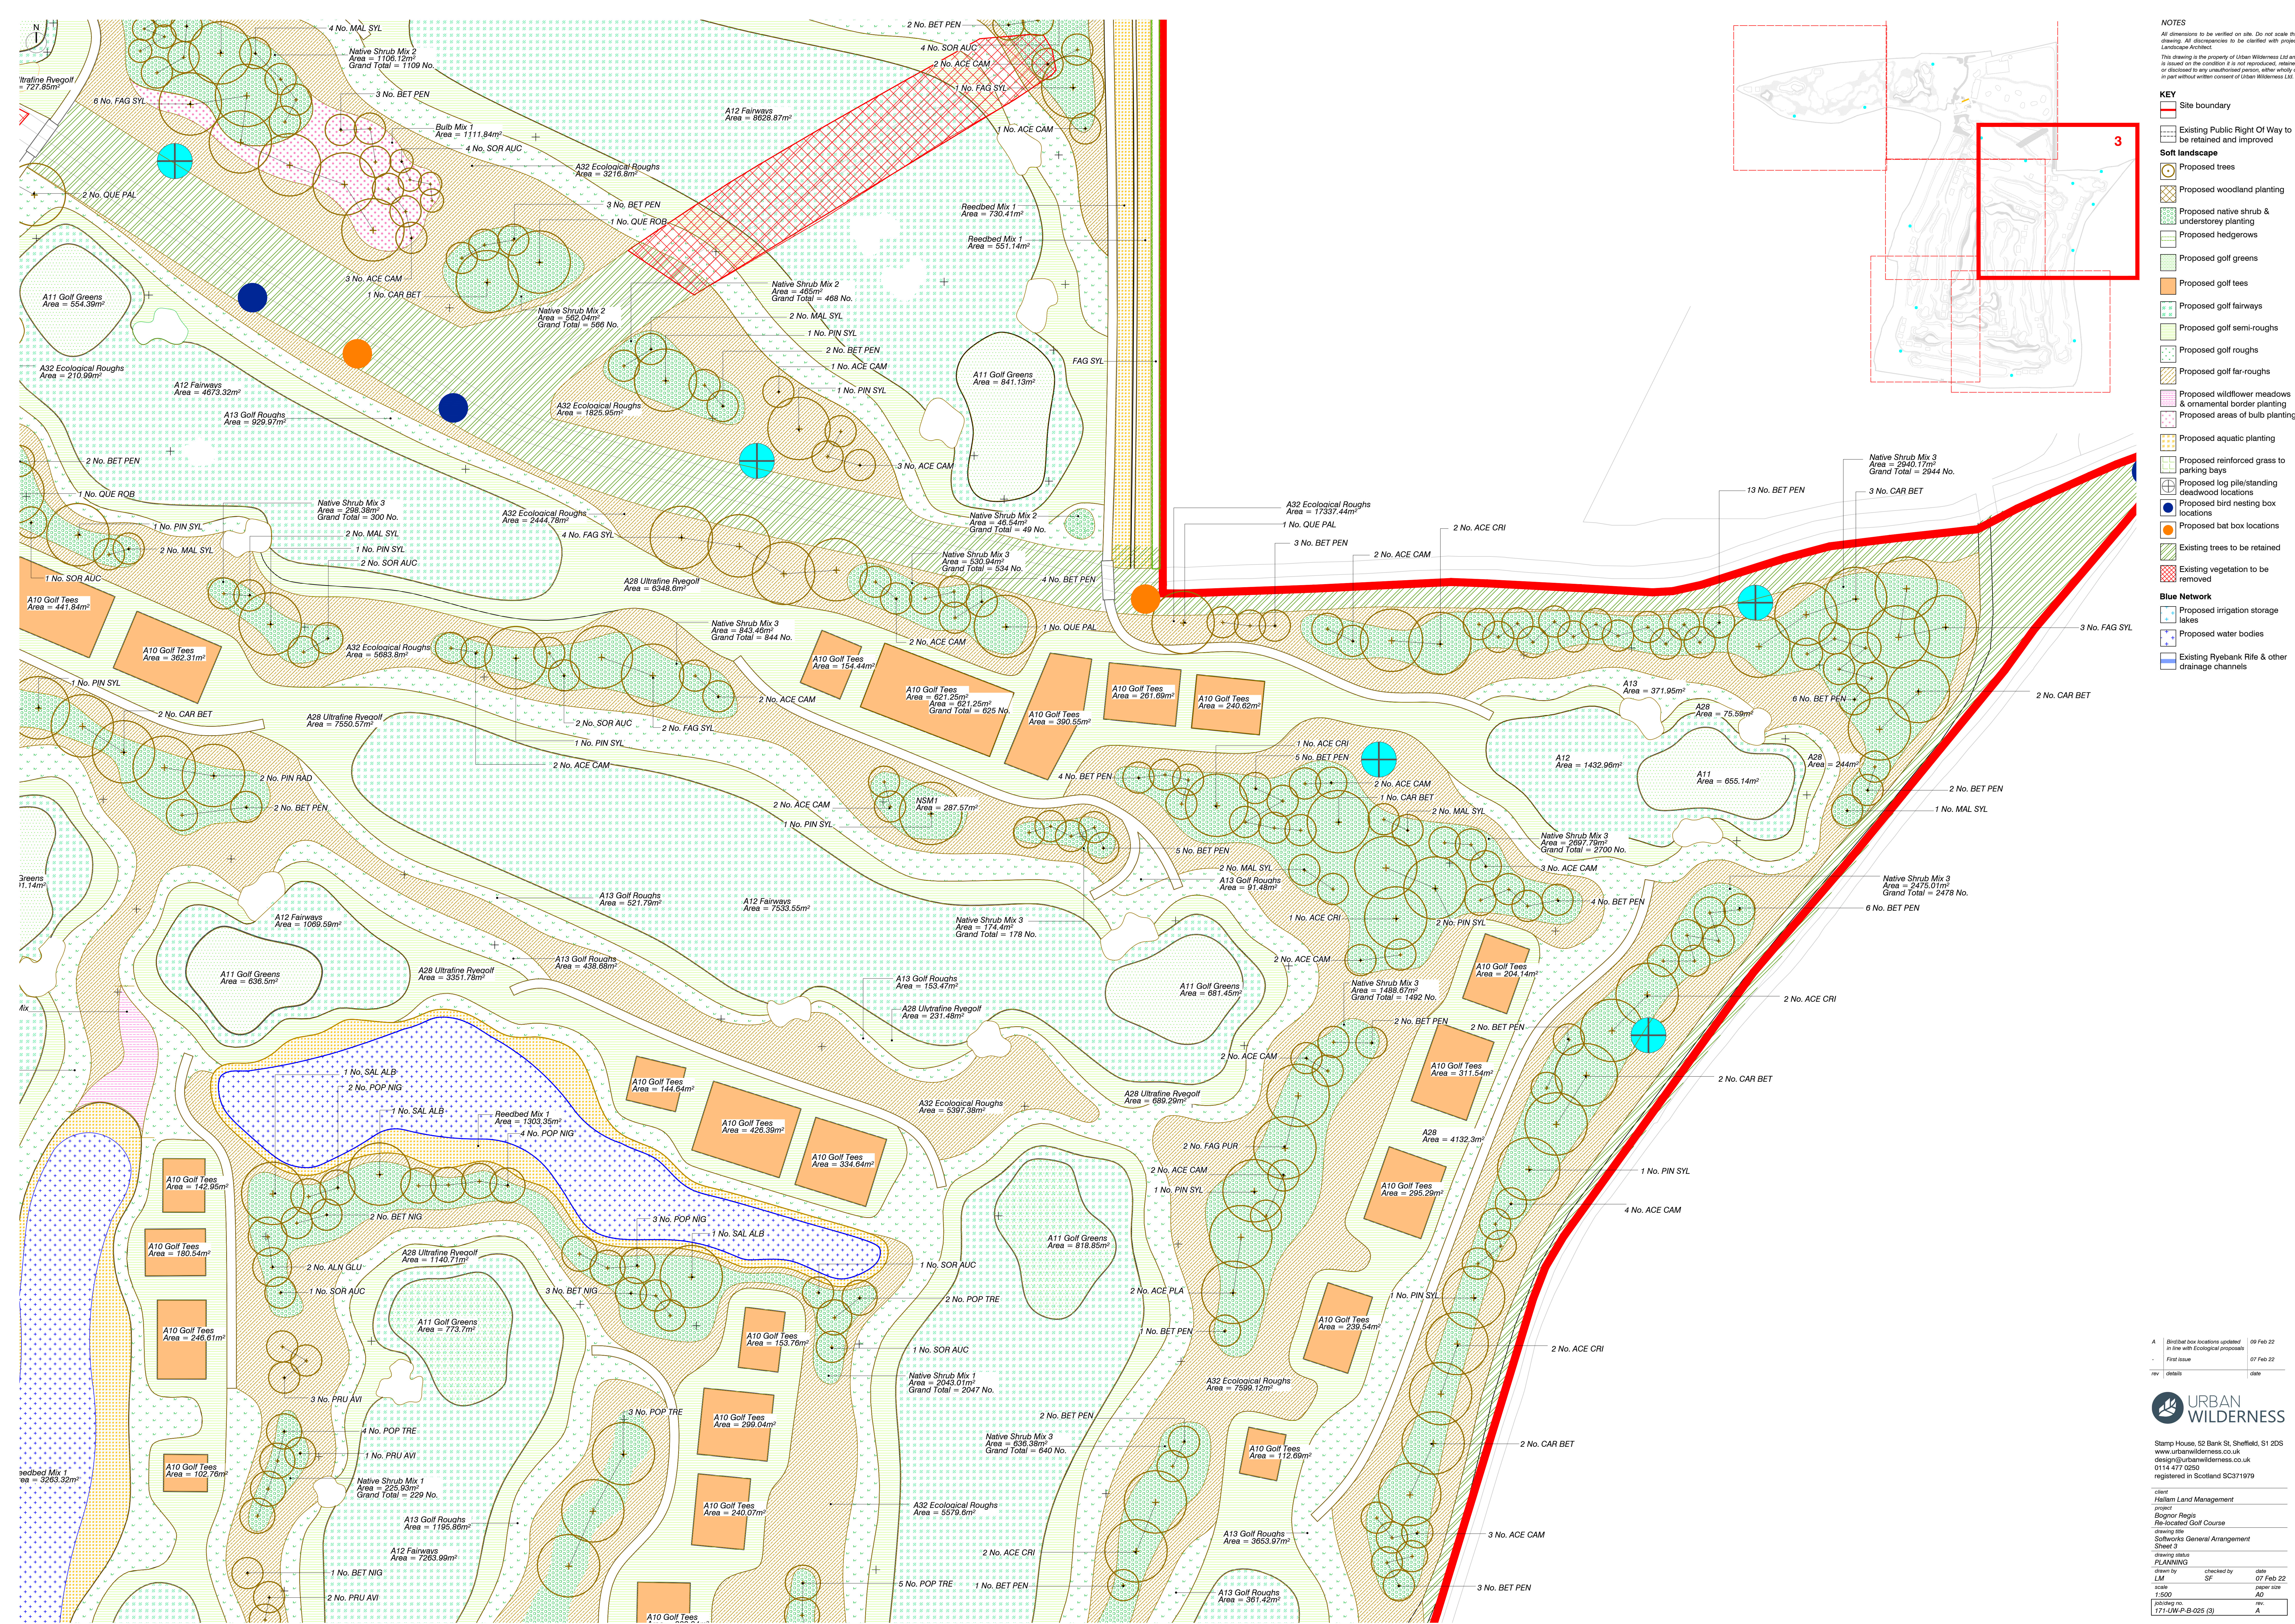

NOTES

All dimensions to be verified on site. Do not scale this drawing. All discrepancies to be clarified with project Landscape Architect.

This drawing is the property of Urban Wilderness Ltd and is issued on the condition it is not reproduced, altered or disclosed to any unauthorised person, either wholly or in part without written consent of Urban Wilderness Ltd.

KEY

- Site boundary
- Existing Public Right Of Way to be retained and improved

Soft landscape

- Proposed trees
- Proposed woodland planting
- Proposed native shrub & understory planting
- Proposed hedgerows
- Proposed golf greens
- Proposed golf tees
- Proposed golf fairways
- Proposed golf semi-roughs
- Proposed golf roughs
- Proposed golf far-roughs
- Proposed wildflower meadows & ornamental border planting
- Proposed areas of bulb planting
- Proposed aquatic planting
- Proposed reinforced grass to parking bays
- Proposed log pile/standing deadwood locations
- Proposed bird nesting box locations
- Proposed bat box locations
- Existing trees to be retained
- Existing vegetation to be removed

Blue Network

- Proposed irrigation storage
- Proposed water bodies
- Existing Ryebank Rife & other drainage channels

A Birdfall box locations updated in line with Ecological proposals 09 Feb 22
First issue 07 Feb 22
rev details date

URBAN WILDERNESS

Stamp House, 52 Bank St, Sheffield, S1 2DS
www.urbanwilderness.co.uk
design@urbanwilderness.co.uk
0114 477 0250
registered in Scotland SC371979

Client: Hallam Land Management
Project: Bognor Regis Re-located Golf Course
Drawing title: Subsoils General Arrangement Sheet 3
Drawing status: PLANNING

drawn by: LM	checked by: SF	date: 07 Feb 22
scale: 1:500	paper size: A0	rev: A
plotting no: 171-LW-P-B-025 (3)		