


Appendix B

HYDRAULIC MODEL RESULTS

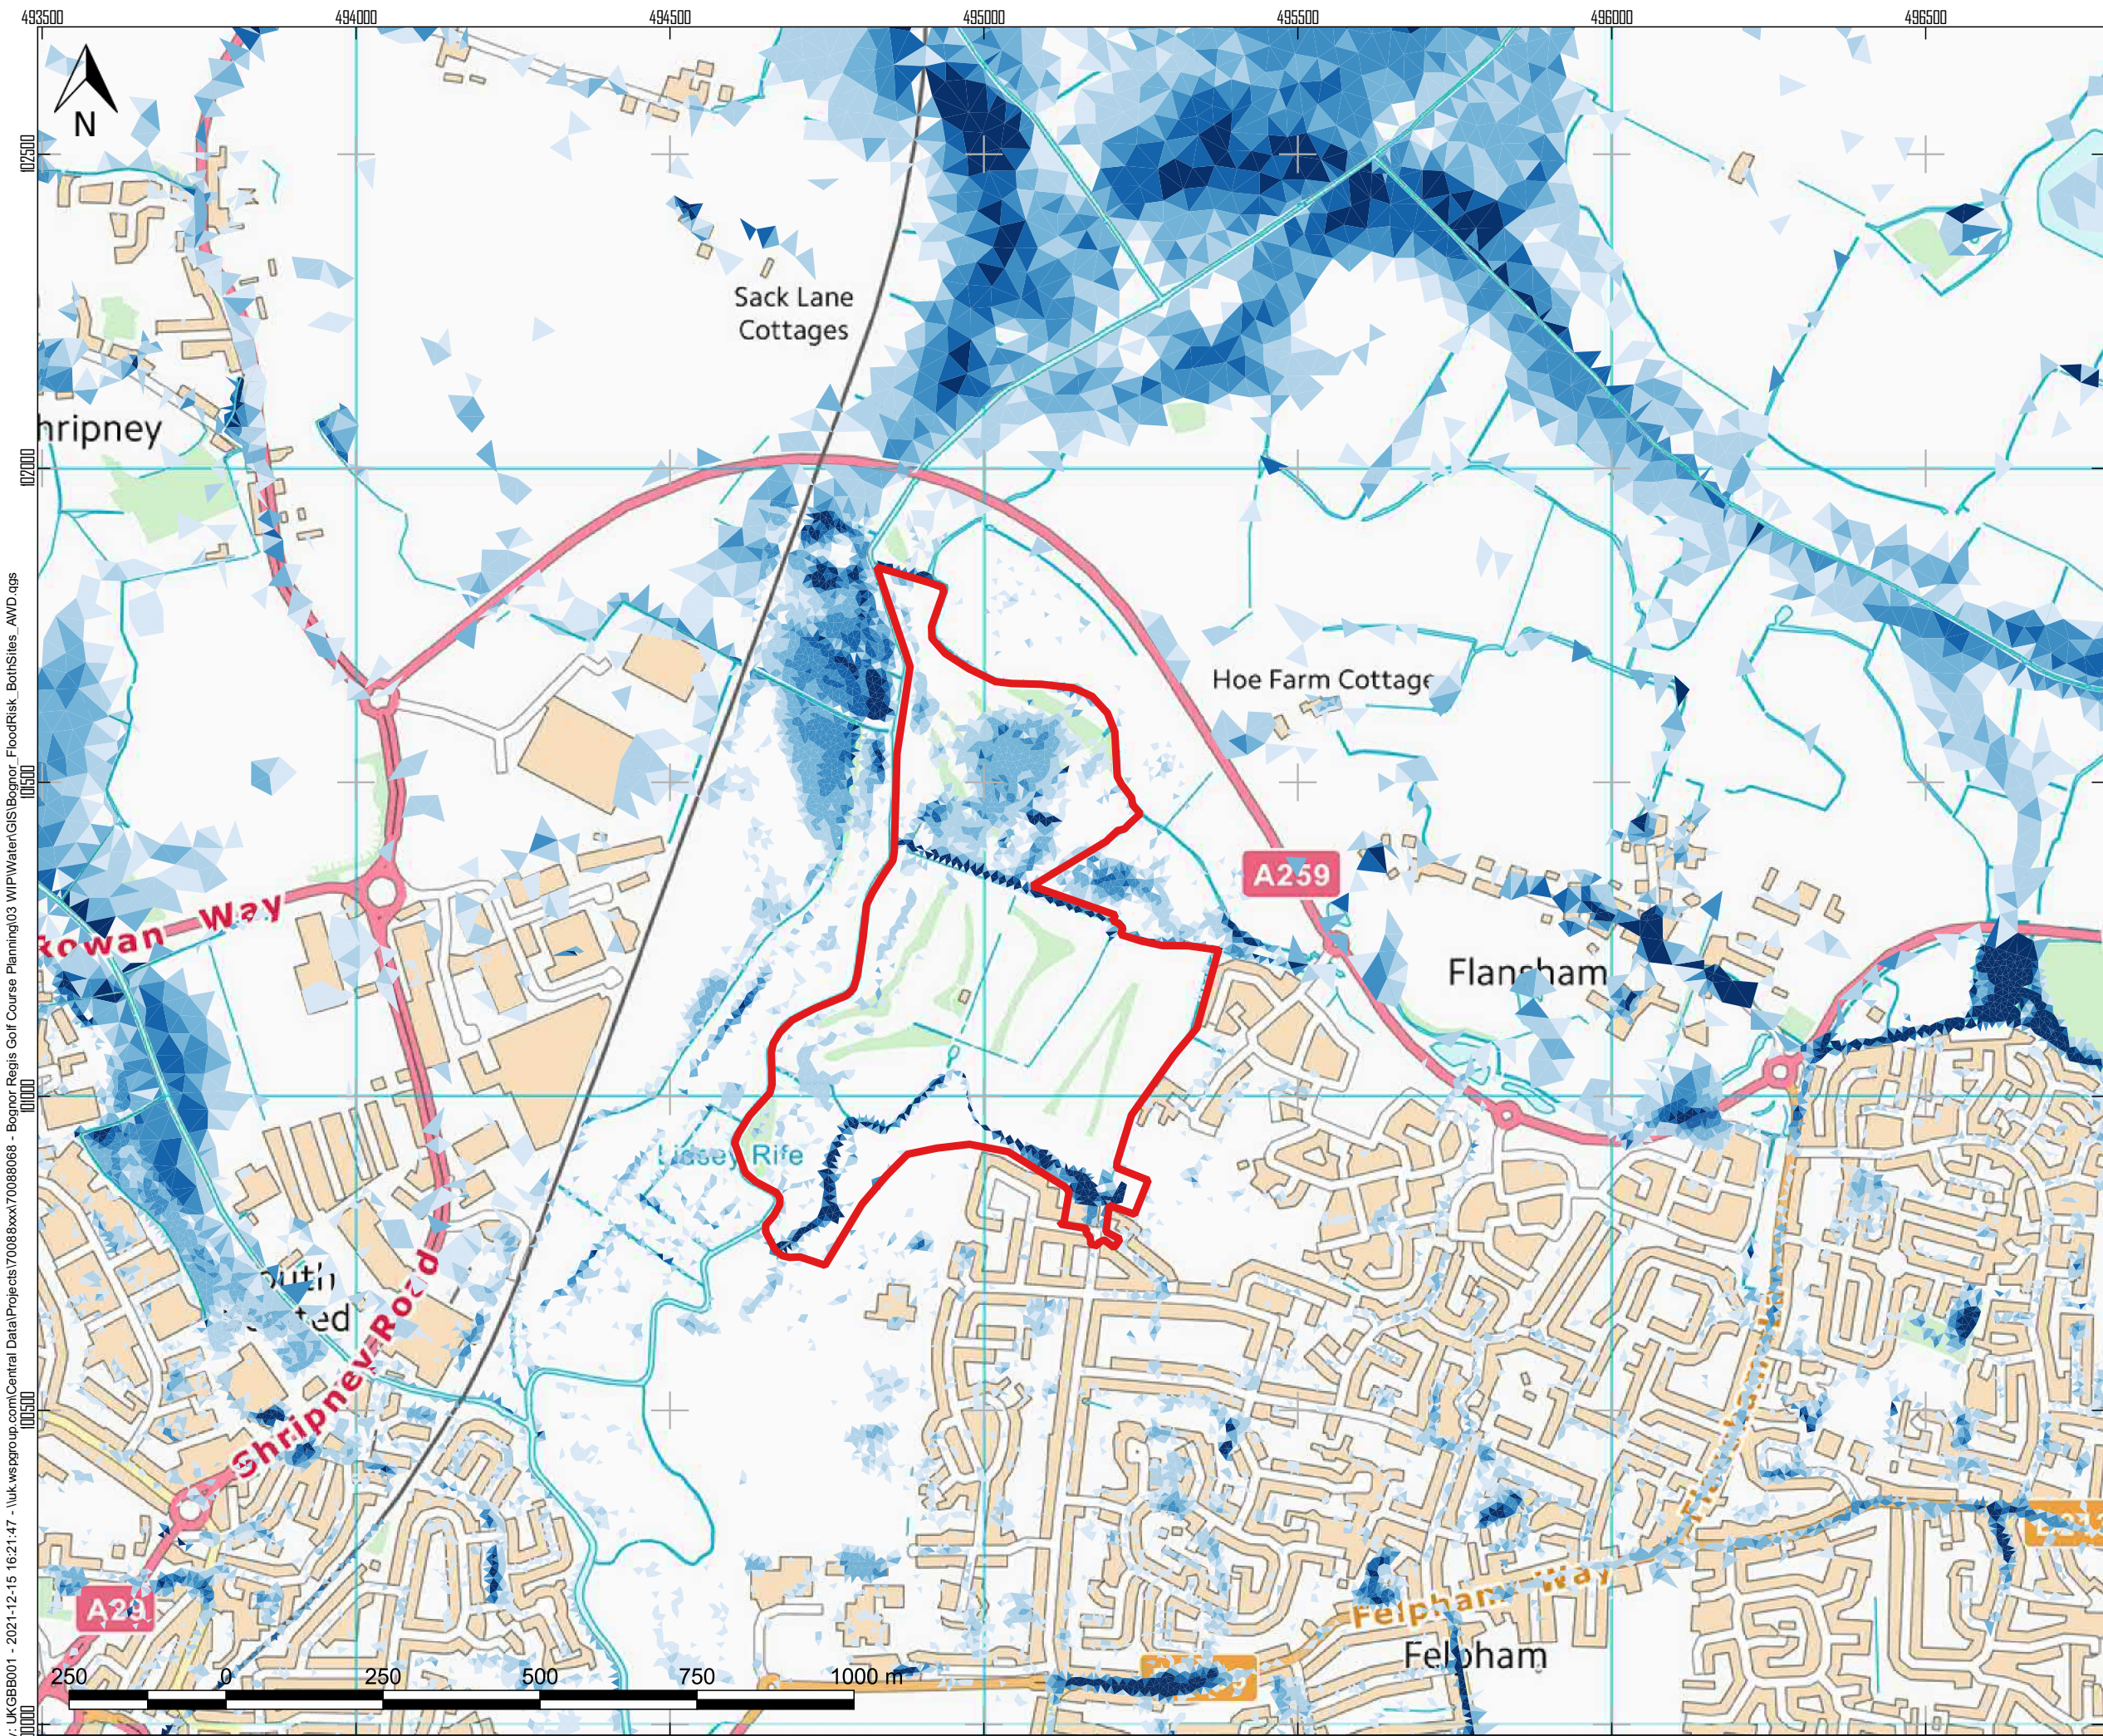



KEY:

Bognor Site A Boundary

100yr+25% Peak Depths (m)
Post Development

0.0 - 0.05

0.05 - 0.1

0.1 - 0.2

0.2 - 0.3

0.3 - 0.4

0.4 - 0.5

>0.5

A	15/12/2021	BB	FIRST ISSUE	AWD	AS
REV	DATE	DRW	DESCRIPTION	CHK	APP

STATUS:

FOR INFORMATION ONLY

Kings Orchard, 1 Queen Street,
Bristol, BS2 0HQ
Tel: +44 (0) 117 930 2000
www.wsp.com

CLIENT:

Hallam Land Management Limited

ARCHITECT:

-

PROJECT:

Bognor Regis Golf Course

TITLE:

1 in 100 years + 25% Climate Change
Peak Depths
Post Development

DRAWN: BB	CHECKED: AWD	APPROVED: AS
QGIS FILE: -	SCALE @A3: 1:10000	DATE: 15/12/21
PROJECT No: 70088068	DRAWING No: PROP Q100 +25%	REV: A

Created by: UKGBB001 - 2021-12-15 16:21:47 - \uk.wspgroup.com\Central Data\Projects\70088068 - Bognor Regis Golf Course Planning\03 WIP\Water\GIS\Bognor_FloodRisk_BothSites_AWD.qgs
Contains Ordnance Survey data © Crown Copyright and Database Right 2021
Bognor Regis District Council M/16/22/PL