


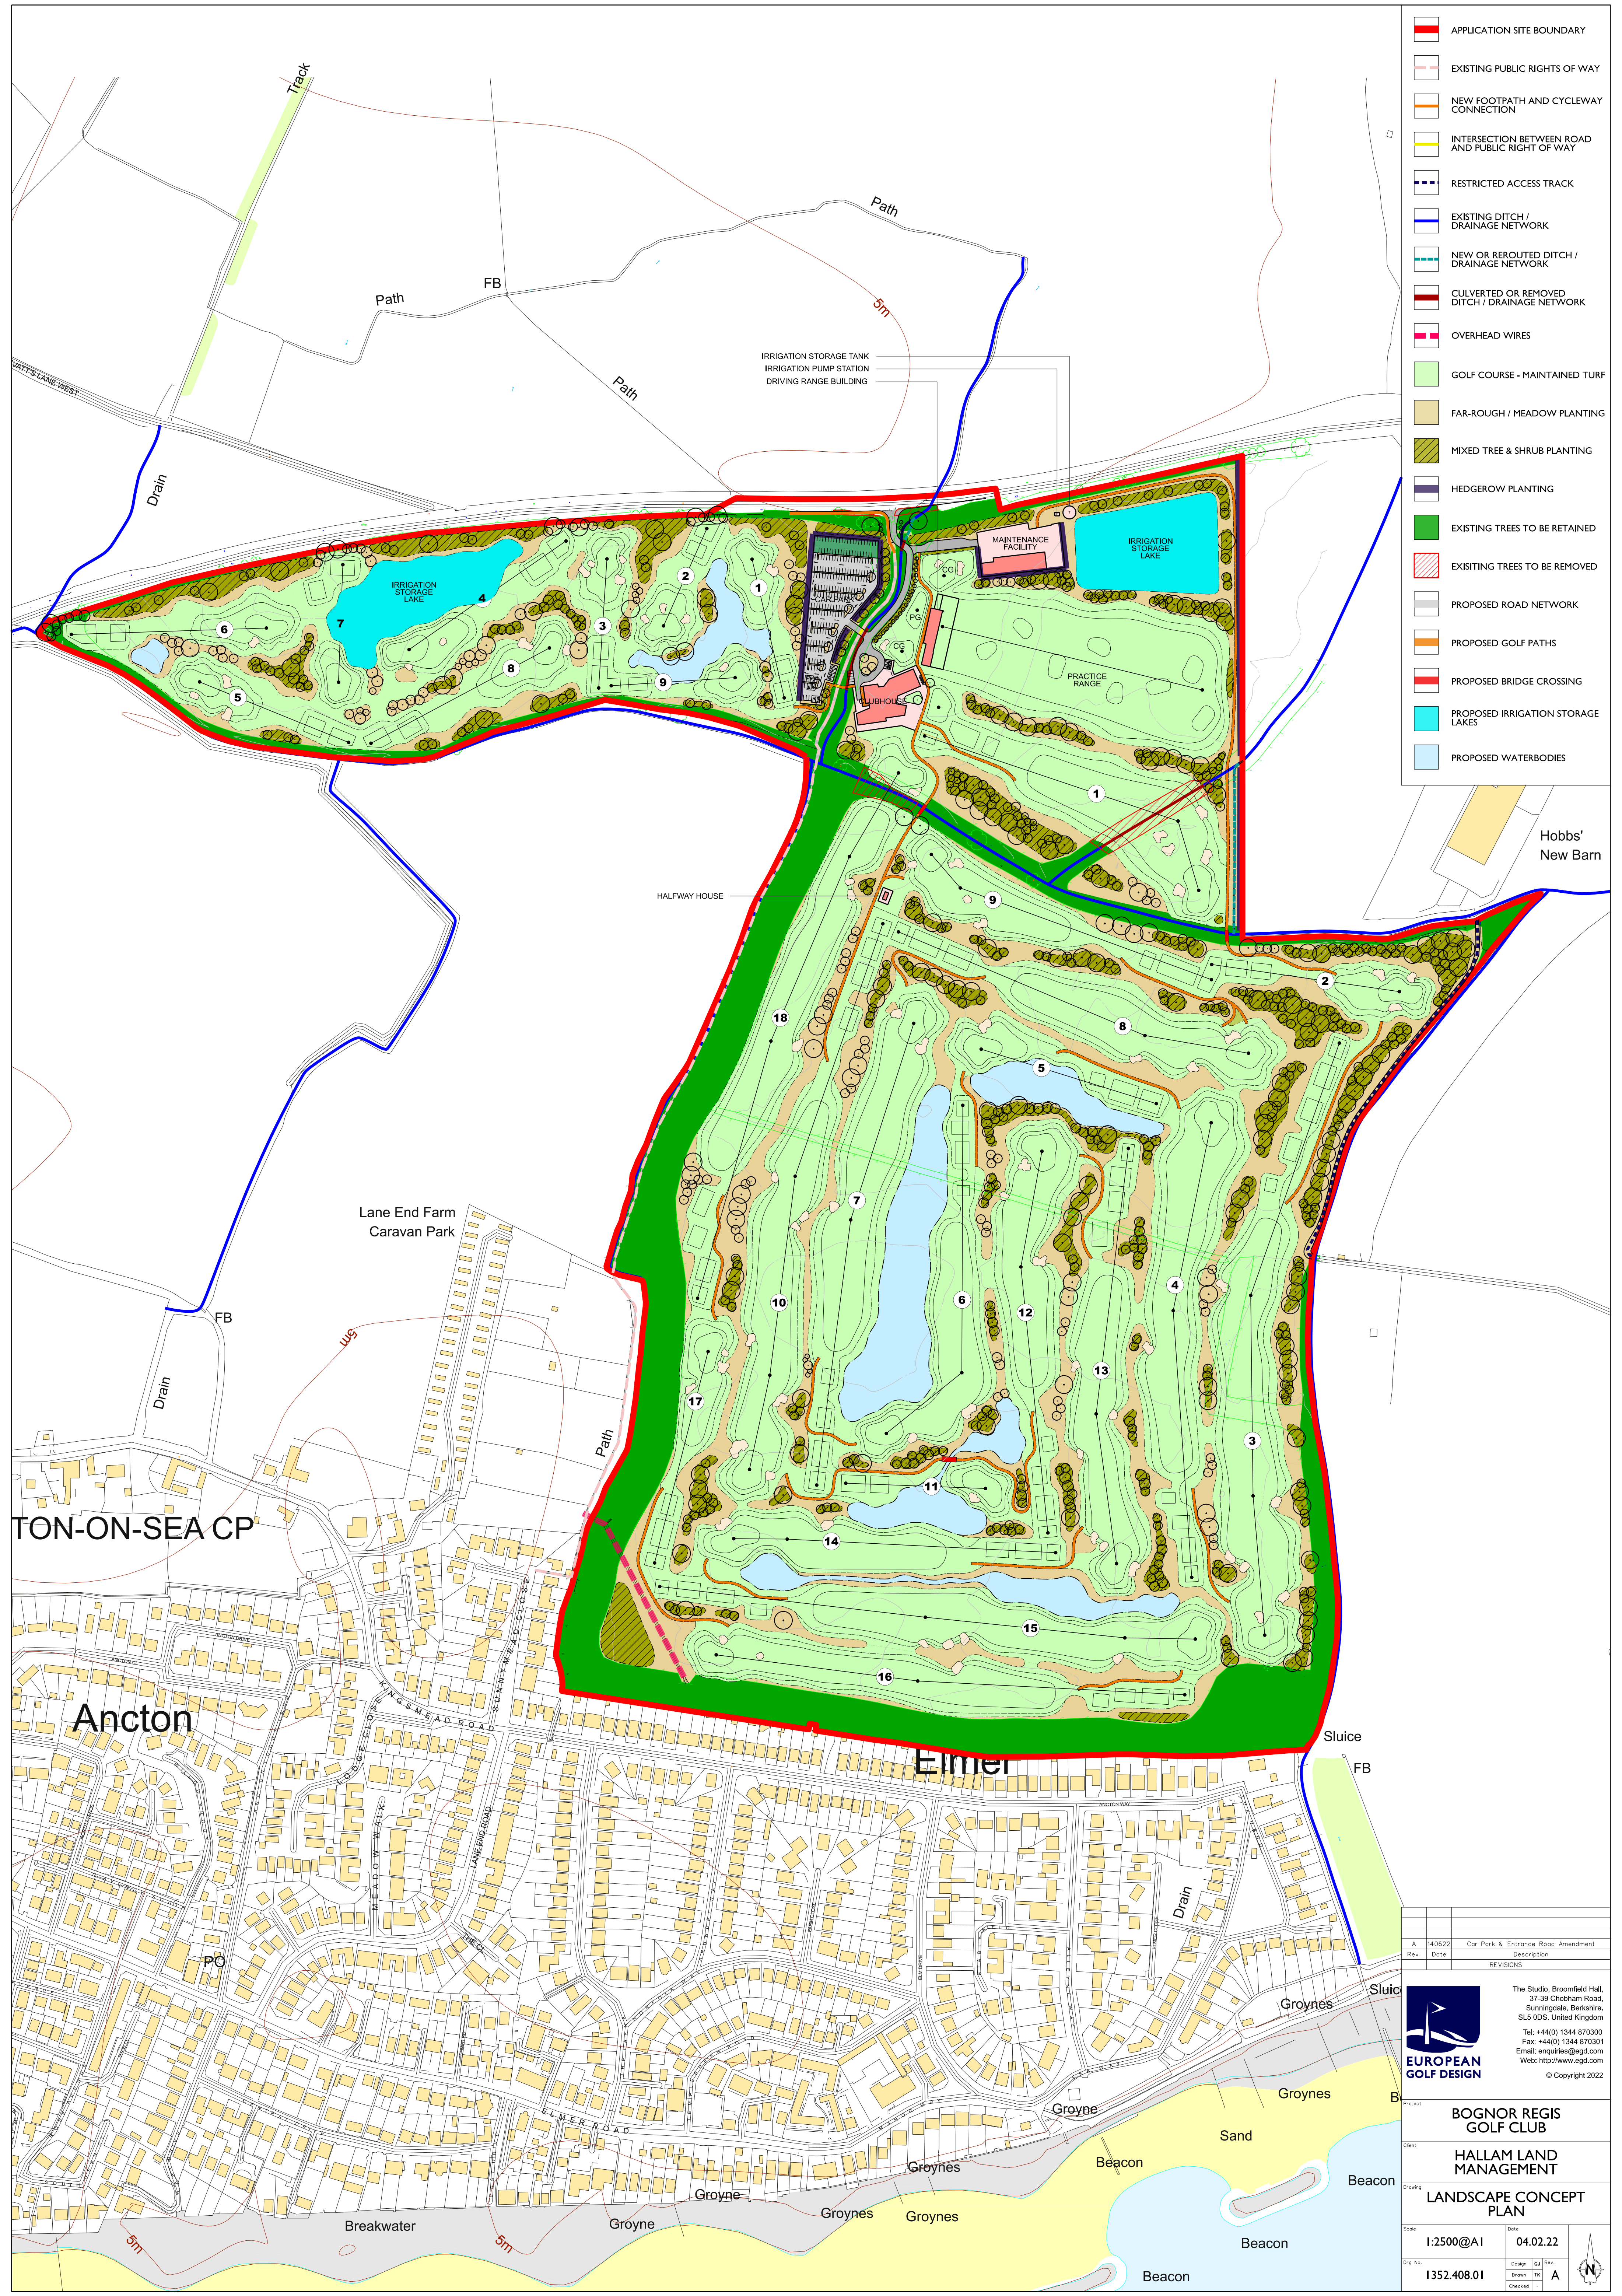

- APPLICATION SITE BOUNDARY
- EXISTING PUBLIC RIGHTS OF WAY
- NEW FOOTPATH AND CYCLEWAY CONNECTION
- INTERSECTION BETWEEN ROAD AND PUBLIC RIGHT OF WAY
- RESTRICTED ACCESS TRACK
- EXISTING DITCH / DRAINAGE NETWORK
- NEW OR REROUTED DITCH / DRAINAGE NETWORK
- CULVERTED OR REMOVED DITCH / DRAINAGE NETWORK
- OVERHEAD WIRES
- GOLF COURSE - MAINTAINED TURF
- FAR-ROUGH / MEADOW PLANTING
- MIXED TREE & SHRUB PLANTING
- HEDGEROW PLANTING
- EXISTING TREES TO BE RETAINED
- EXISTING TREES TO BE REMOVED
- PROPOSED ROAD NETWORK
- PROPOSED GOLF PATHS
- PROPOSED BRIDGE CROSSING
- PROPOSED IRRIGATION STORAGE LAKES
- PROPOSED WATERBODIES

A	14/06/22	Cor Park & Entrance Road Amendment	
Rev.	Date	Description	
REVISIONS			
		The Studio, Broomfield Hall, 37-39 Chobham Road, Sunningdale, Berkshire, SL5 0DS, United Kingdom Tel: +44(0) 1344 870300 Fax: +44(0) 1344 870301 Email: enquiries@egd.com Web: http://www.egd.com © Copyright 2022	
Project		BOGNOR REGIS GOLF CLUB	
Client		HALLAM LAND MANAGEMENT	
Drawing		LANDSCAPE CONCEPT PLAN	
Scale	1:2500@A1	Date	04.02.22
Orig. No.	1352.408.01	Design	GA
		Drawn	TK
		Checked	A
			