


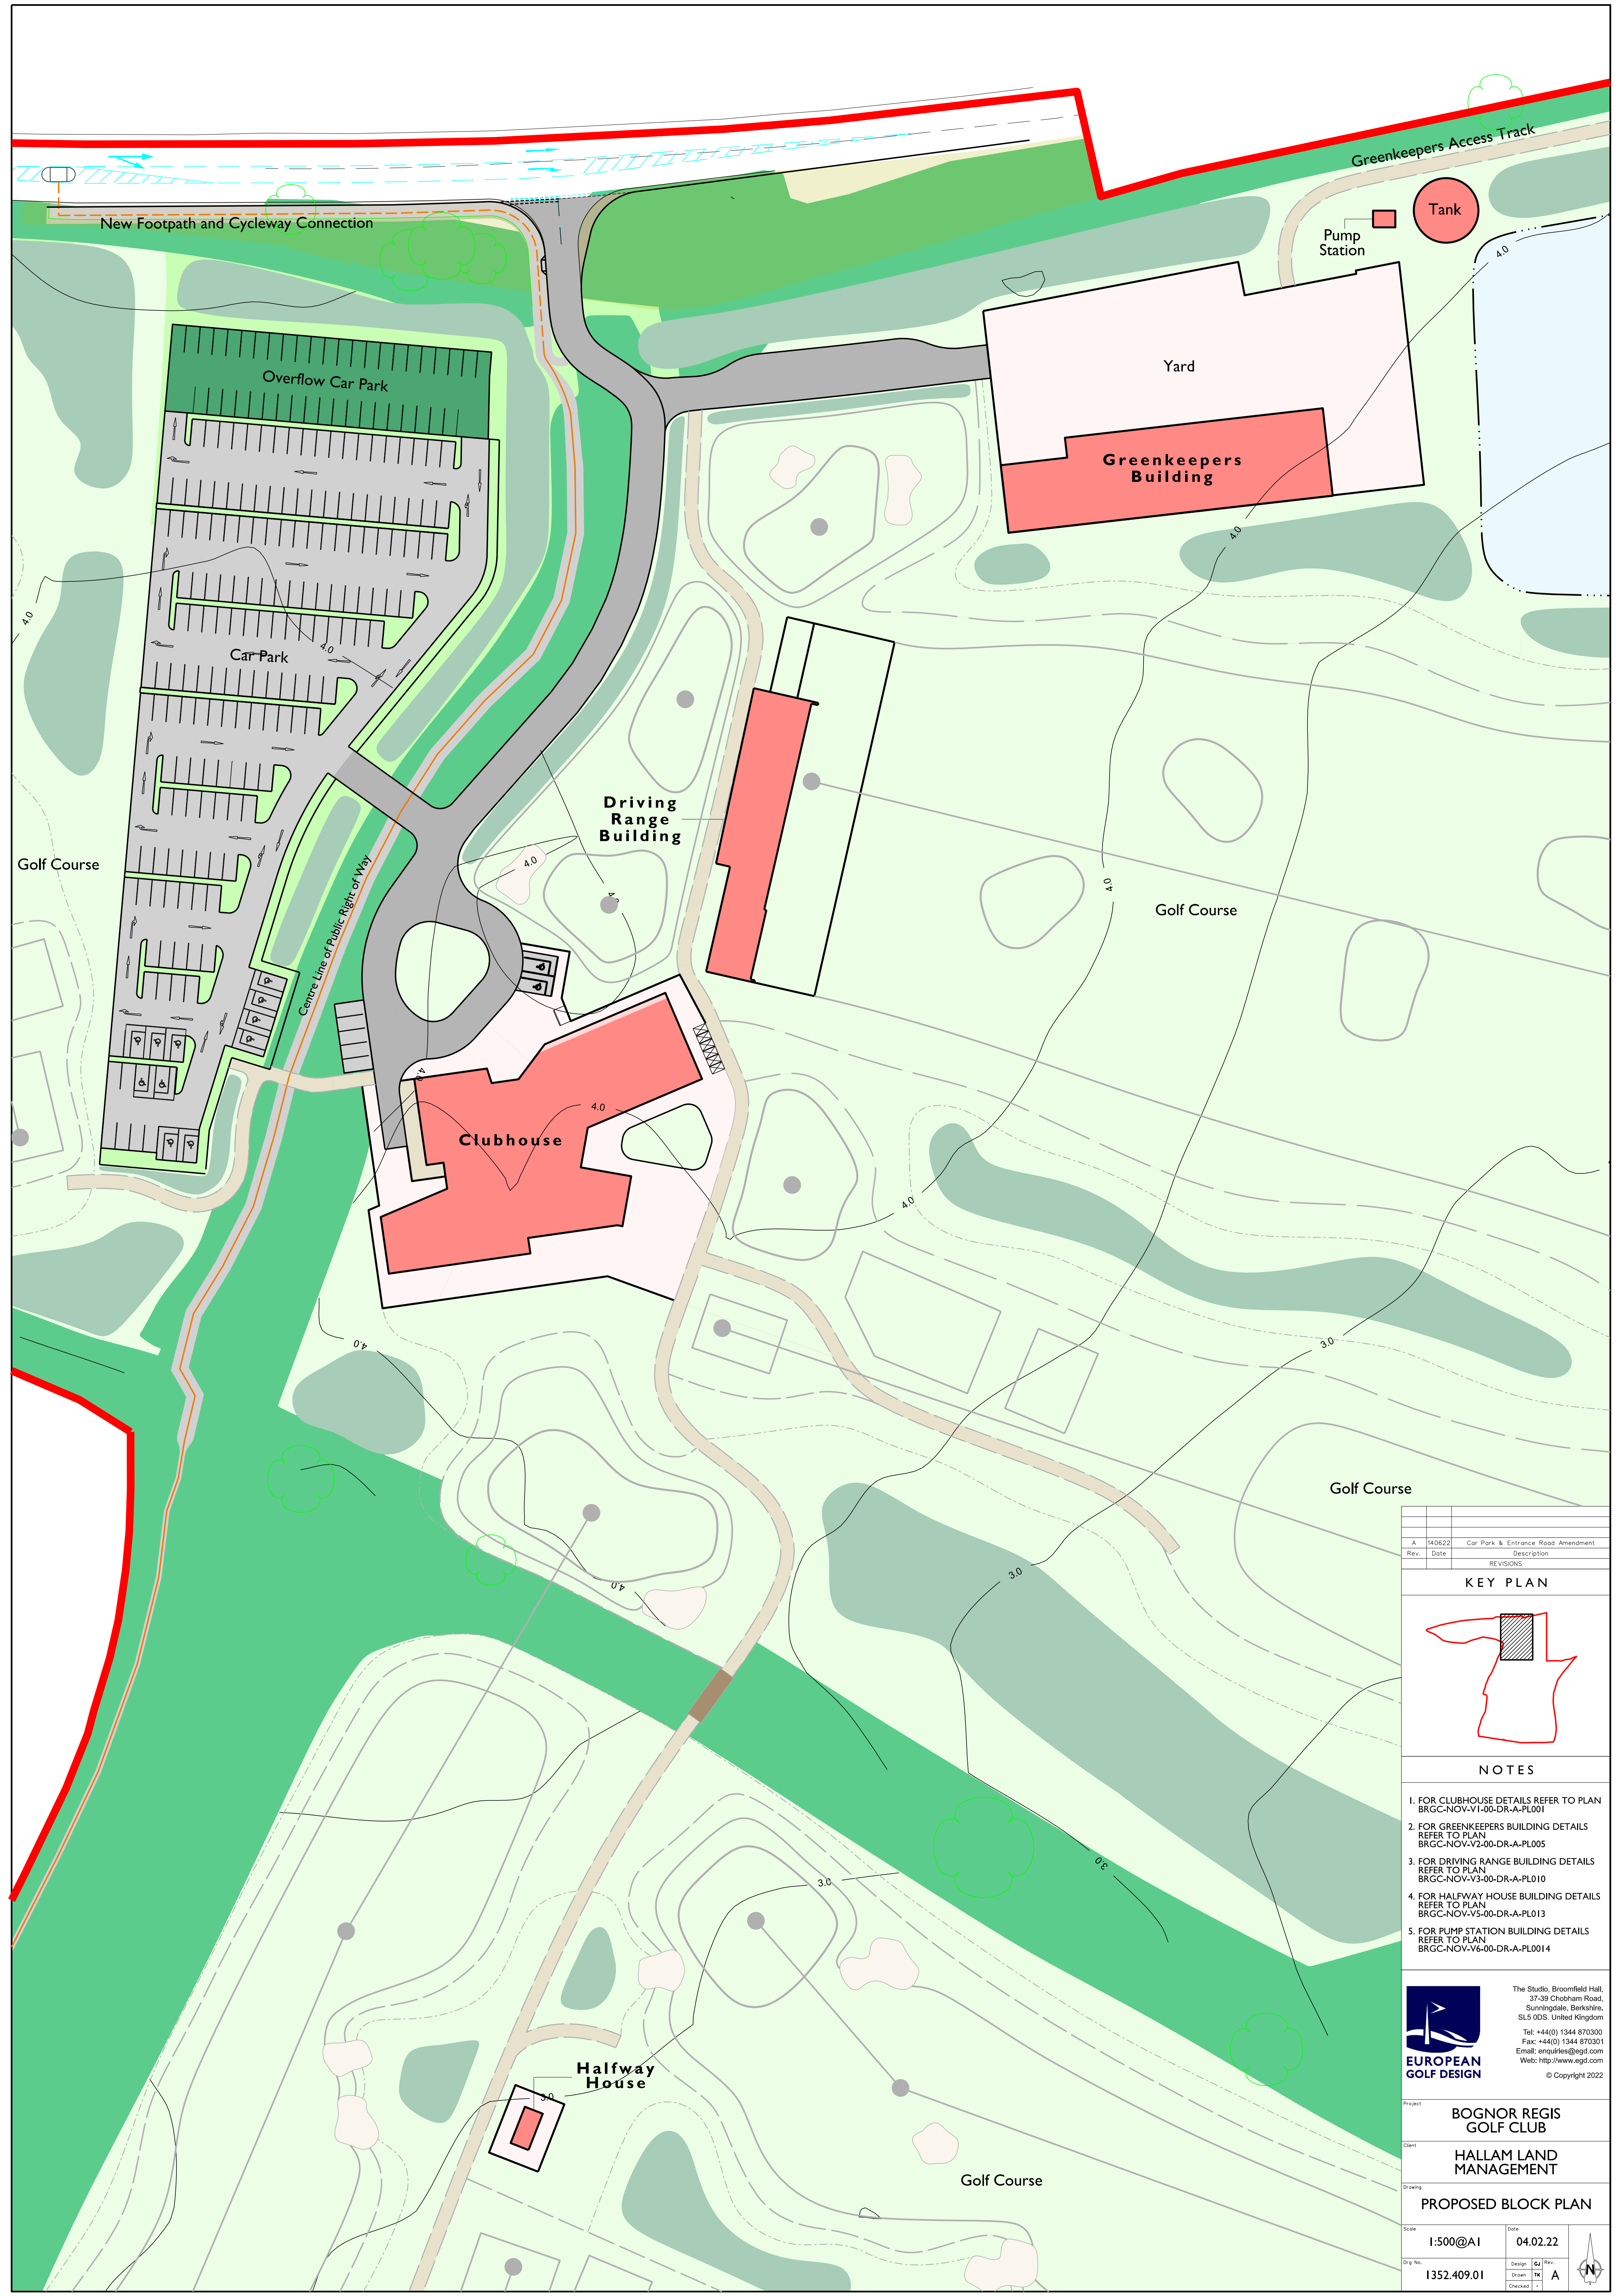

Golf Course

New Footpath and Cycleway Connection

Overflow Car Park

Car Park

Centre Line of Public Right of Way

Driving Range Building

Clubhouse

Yard

Greenkeepers Building

Pump Station

Tank

Greenkeepers Access Track

Golf Course

Golf Course

Halfway House

Golf Course

A		140622	Car Park & Entrance Road Amendment
Rev.	Date	Description	
REVISIONS			
KEY PLAN			
NOTES			
1. FOR CLUBHOUSE DETAILS REFER TO PLAN BRGC-NOV-V1-00-DR-A-PL001			
2. FOR GREENKEEPERS BUILDING DETAILS REFER TO PLAN BRGC-NOV-V2-00-DR-A-PL005			
3. FOR DRIVING RANGE BUILDING DETAILS REFER TO PLAN BRGC-NOV-V3-00-DR-A-PL010			
4. FOR HALFWAY HOUSE BUILDING DETAILS REFER TO PLAN BRGC-NOV-V5-00-DR-A-PL013			
5. FOR PUMP STATION BUILDING DETAILS REFER TO PLAN BRGC-NOV-V6-00-DR-A-PL0014			
		The Studio, Broomfield Hall, 37-39 Chobham Road, Sunningdale, Berkshire, SL5 0DS, United Kingdom Tel: +44(0) 1344 870300 Fax: +44(0) 1344 870301 Email: enquiries@egd.com Web: http://www.egd.com © Copyright 2022	
Project		BOGNOR REGIS GOLF CLUB	
Client		HALLAM LAND MANAGEMENT	
Drawing			
PROPOSED BLOCK PLAN			
Scale	Date		04.02.22
1:500@A1			
Orig. No.	Design	Drawn	Rev.
1352.409.01	Checked	TK	A