


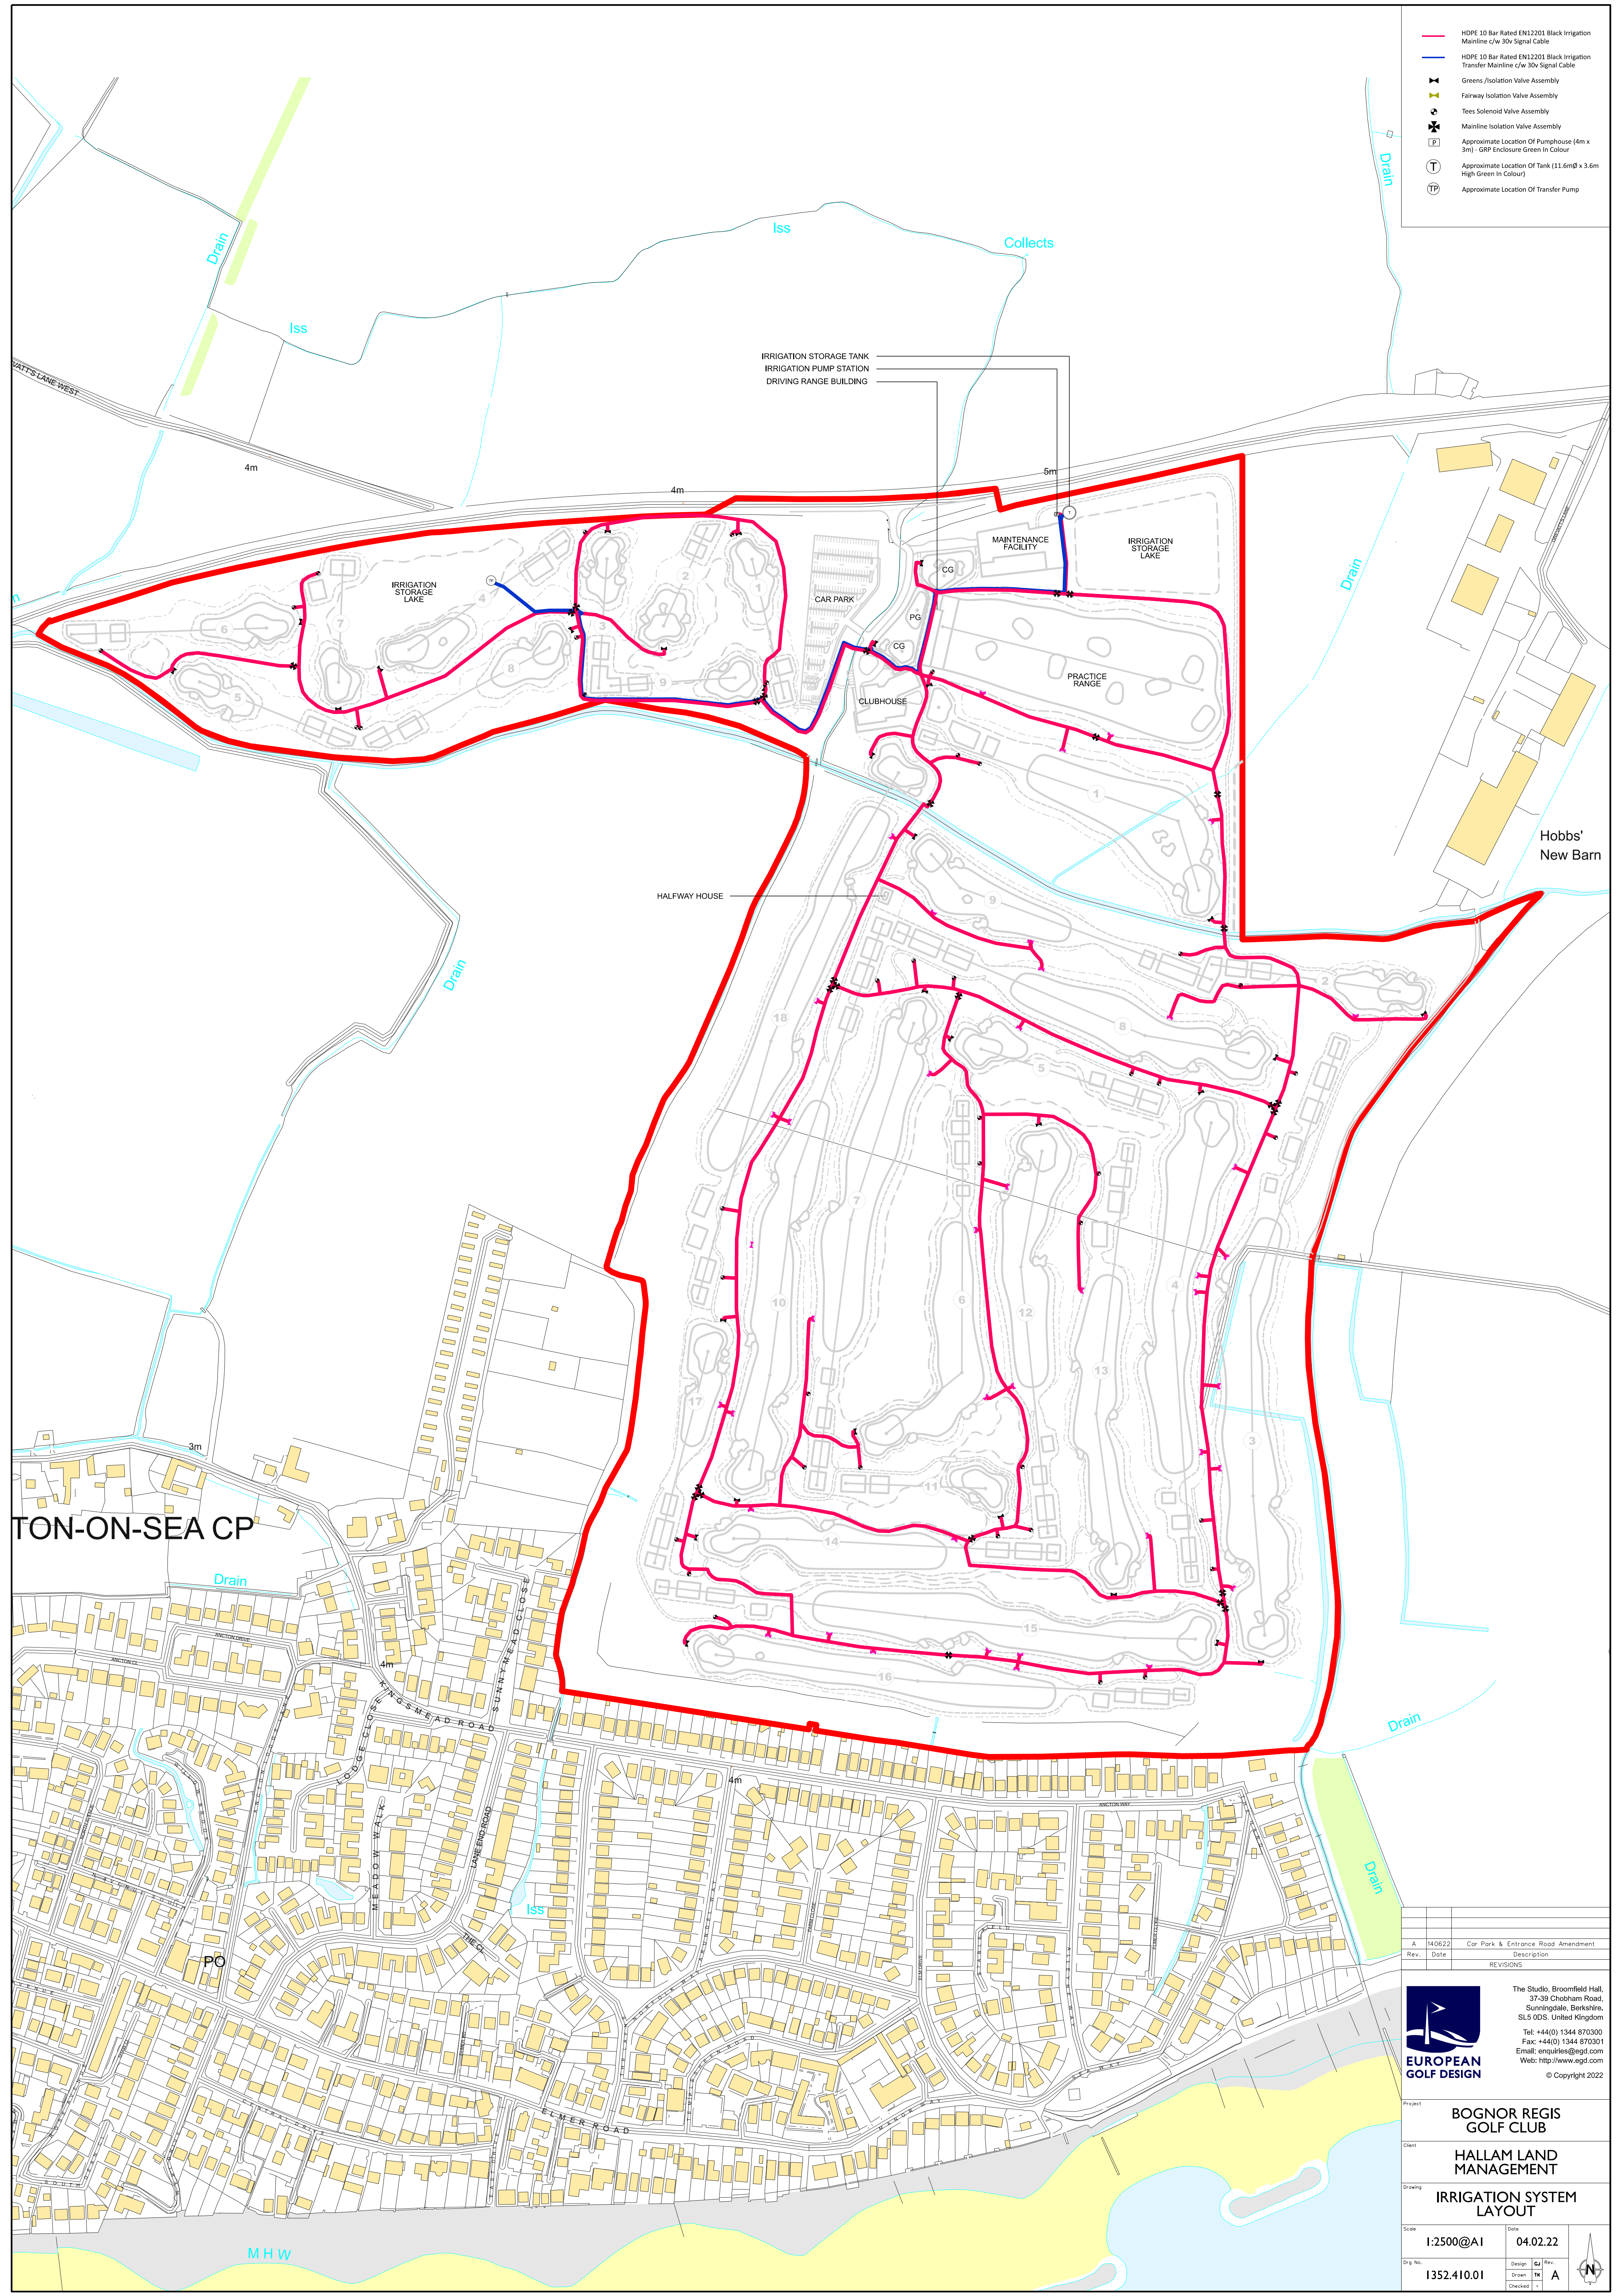

- HDPE 10 Bar Rated EN12201 Black Irrigation Mainline c/w 30v Signal Cable
- HDPE 10 Bar Rated EN12201 Black Irrigation Transfer Mainline c/w 30v Signal Cable
- Greens / Isolation Valve Assembly
- Fairway Isolation Valve Assembly
- Tees Solenoid Valve Assembly
- Mainline Isolation Valve Assembly
- Approximate Location Of Pumphouse (4m x 3m) - GRP Enclosure Green In Colour
- Approximate Location Of Tank (11.6mØ x 3.6m High Green In Colour)
- Approximate Location Of Transfer Pump

TON-ON-SEA CP

Rev.	Date	Description
A	14/06/22	Cor Park & Entrance Road Amendment
REVISIONS		

EUROPEAN GOLF DESIGN

The Studio, Broomfield Hall,
37-39 Chobham Road,
Sunningdale, Berkshire,
SL5 0DS, United Kingdom
Tel: +44(0) 1344 870300
Fax: +44(0) 1344 870301
Email: enquiries@egd.com
Web: http://www.egd.com
© Copyright 2022

Project	BOGNOR REGIS GOLF CLUB		
Client	HALLAM LAND MANAGEMENT		
Drawing	IRRIGATION SYSTEM LAYOUT		
Scale	1:2500@AI	Date	04.02.22
Orig. No.	1352.410.01	Design	GA
		Drawn	TK
		Checked	A

