


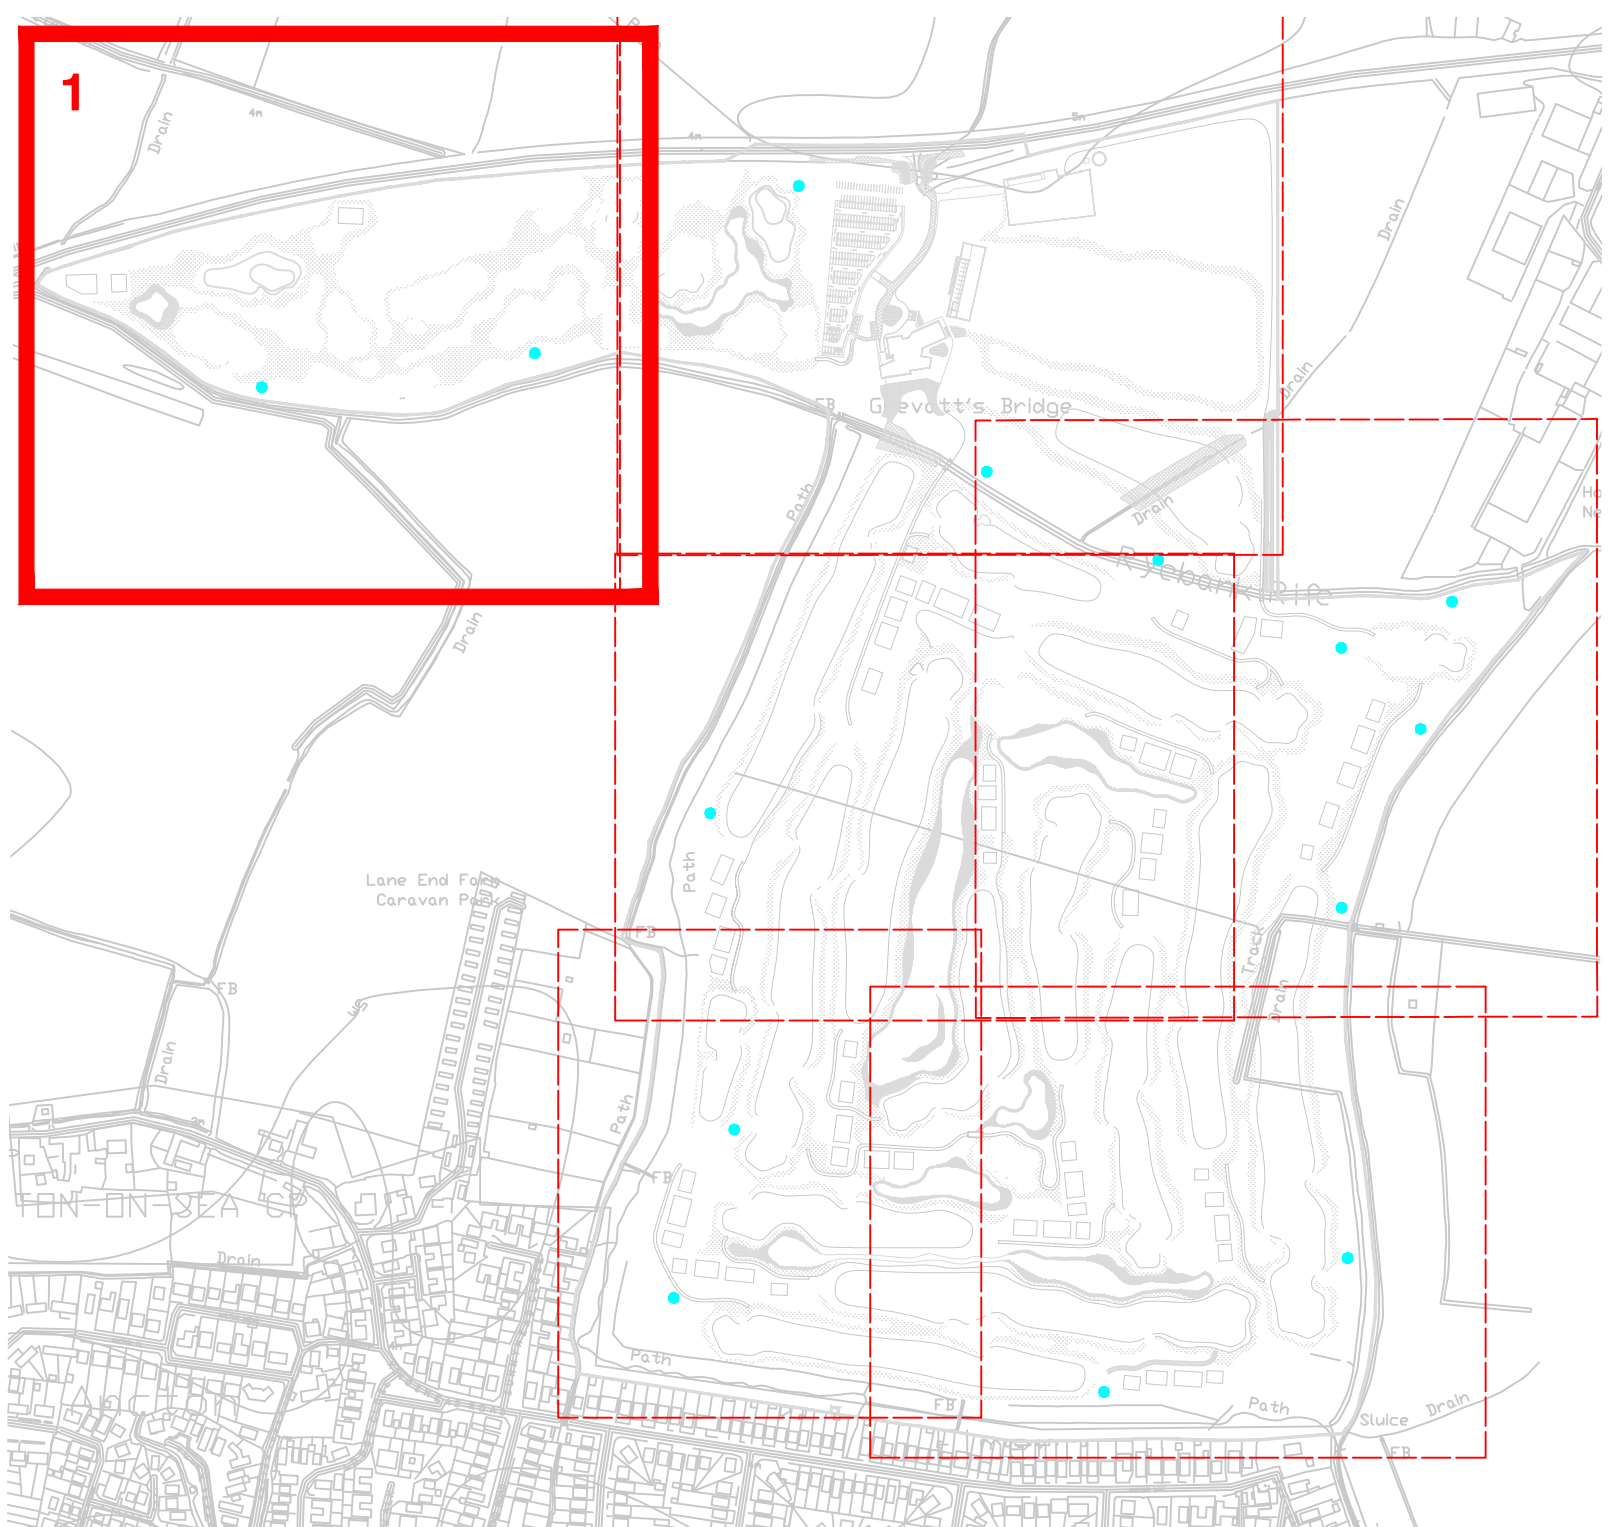


NOTES

All dimensions to be verified on site. Do not scale this drawing. All discrepancies to be clarified with project Landscape Architect.

This drawing is the property of Utton Wilderness Ltd and is issued on the condition it is not reproduced, altered or disclosed to any unauthorized person, either wholly or in part without written consent of Utton Wilderness Ltd.

KEY

-  Site boundary
-  Existing Public Right Of Way to be retained and improved
- Soft Landscape**
 -  Proposed trees
 -  Proposed woodland planting
 -  Proposed native shrub & understorey planting
 -  Proposed hedgerows
 -  Proposed golf greens
 -  Proposed golf tees
 -  Proposed golf fairways
 -  Proposed golf semi-roughs
 -  Proposed golf roughs
 -  Proposed golf far-roughs
 -  Proposed wildflower meadows & ornamental border planting
 -  Proposed areas of built planting
 -  Proposed aquatic planting
 -  Proposed reinforced grass to parking bays
 -  Proposed log pile/standing deadwood locations
 -  Proposed bird nesting box locations
 -  Proposed bat box locations
 -  Existing trees and hedgerows to be retained
 -  Existing vegetation to be removed
- Blue Network**
 -  Proposed irrigation storage lakes
 -  Proposed water bodies
 -  Existing Ryebank Rife & other drainage channels

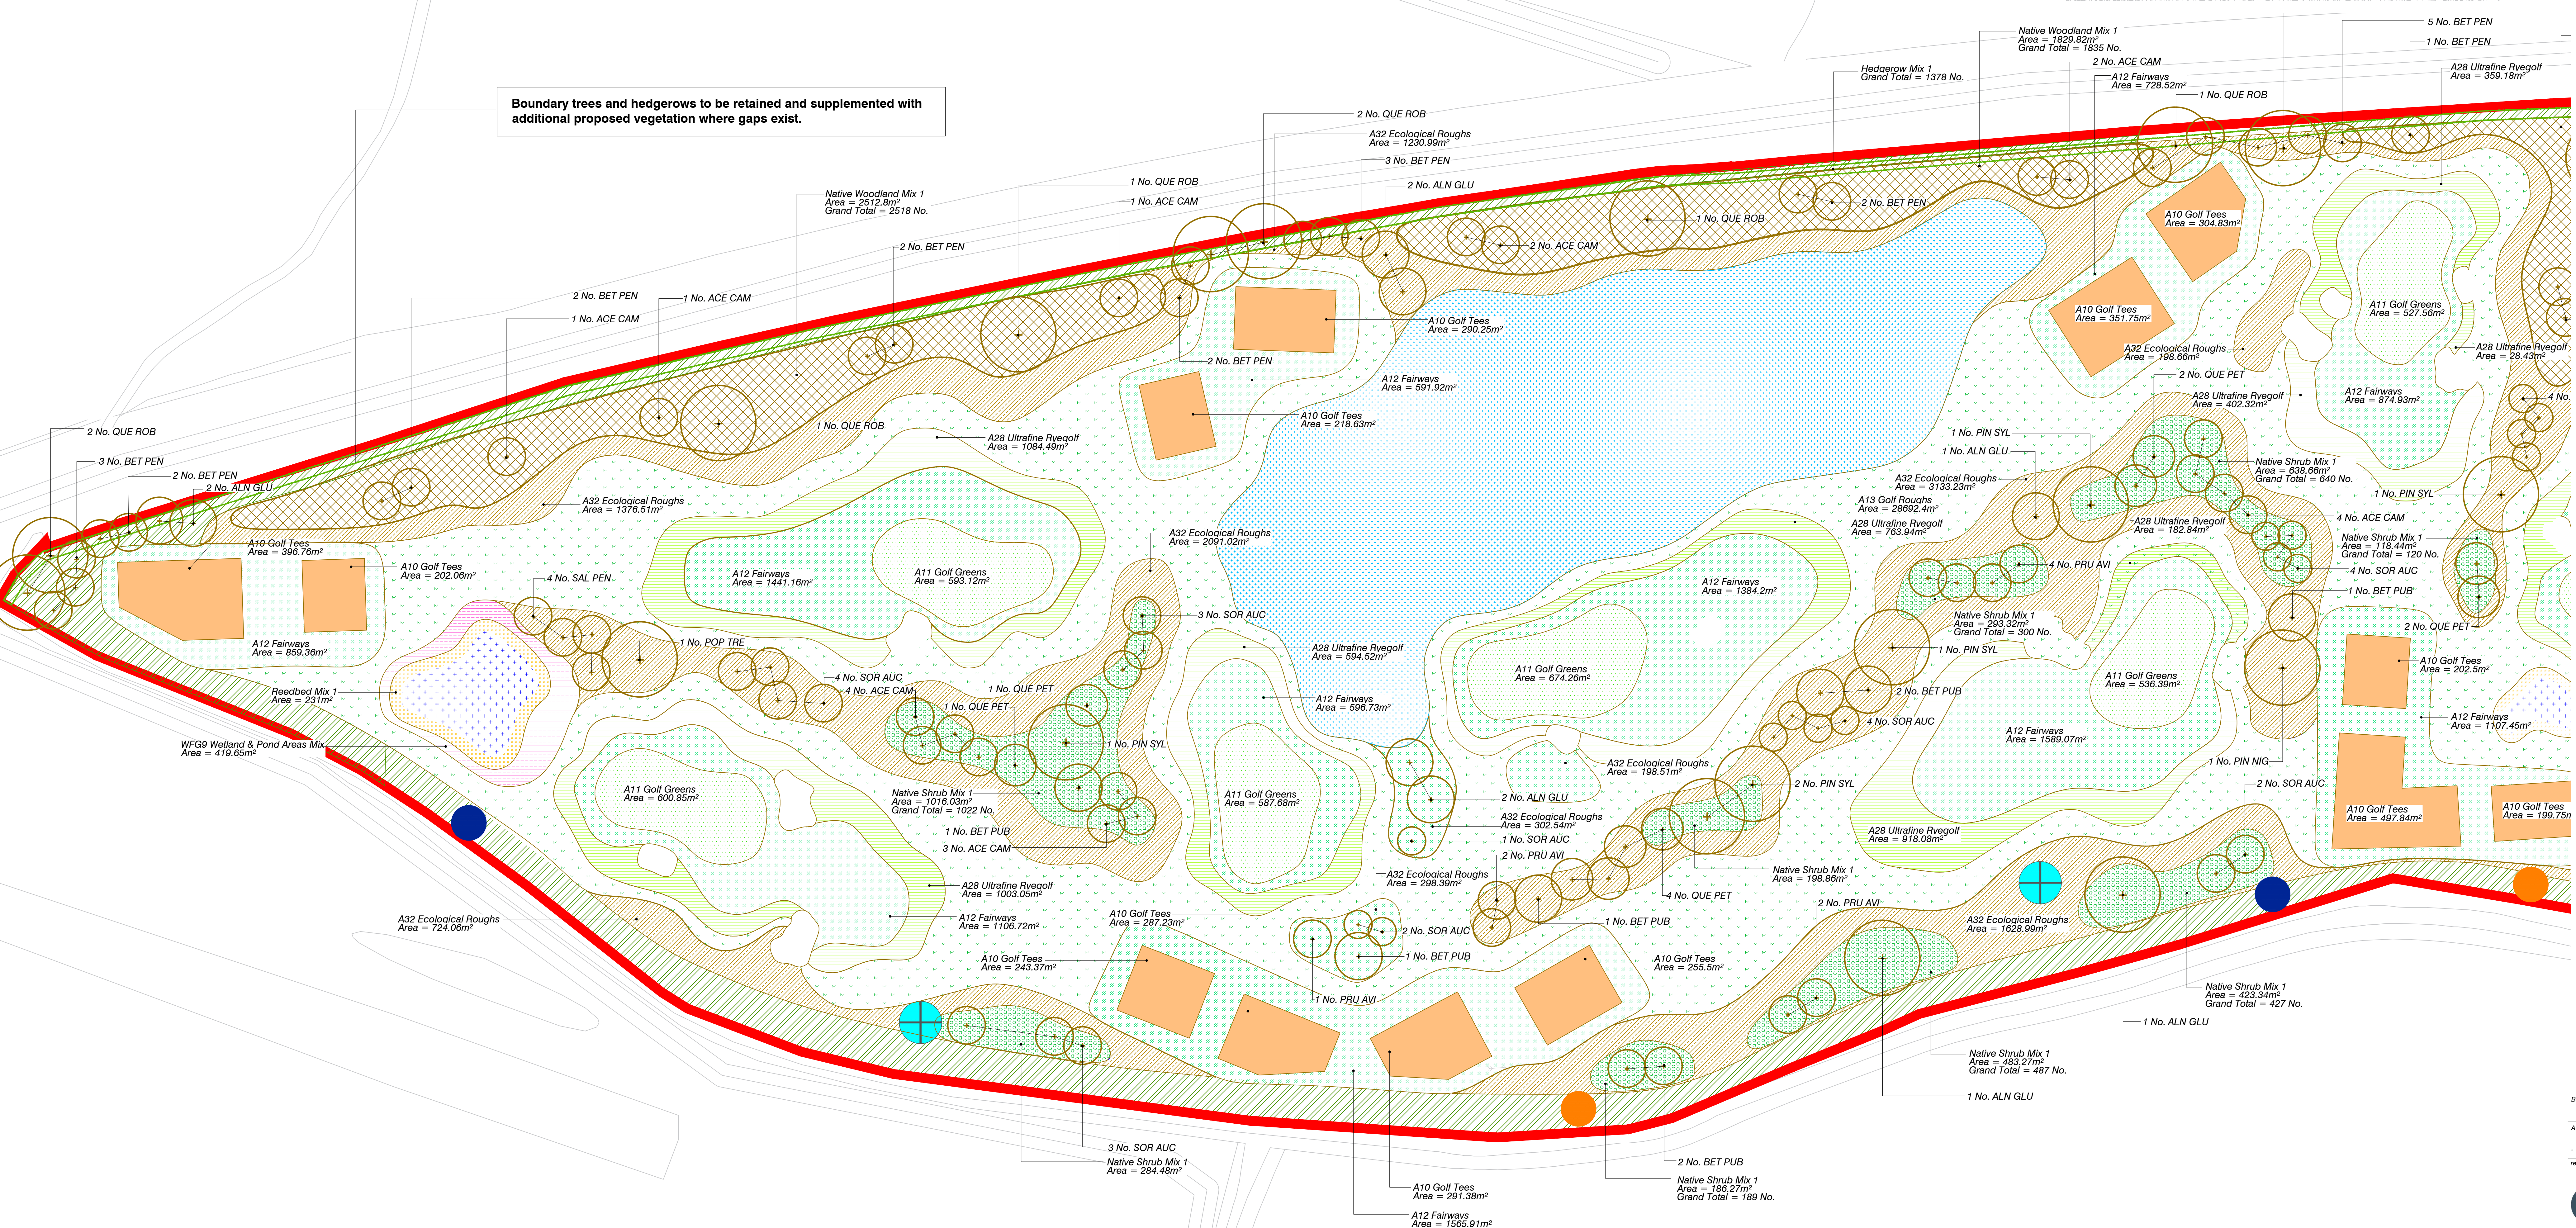

B	-Additional tree & hedgerow planting added to boundary along A239	08 Jun 22
A	Bird/bat box locations updated in line with Ecological proposals	09 Feb 22
-	First issue	07 Feb 22
rev	details	date