


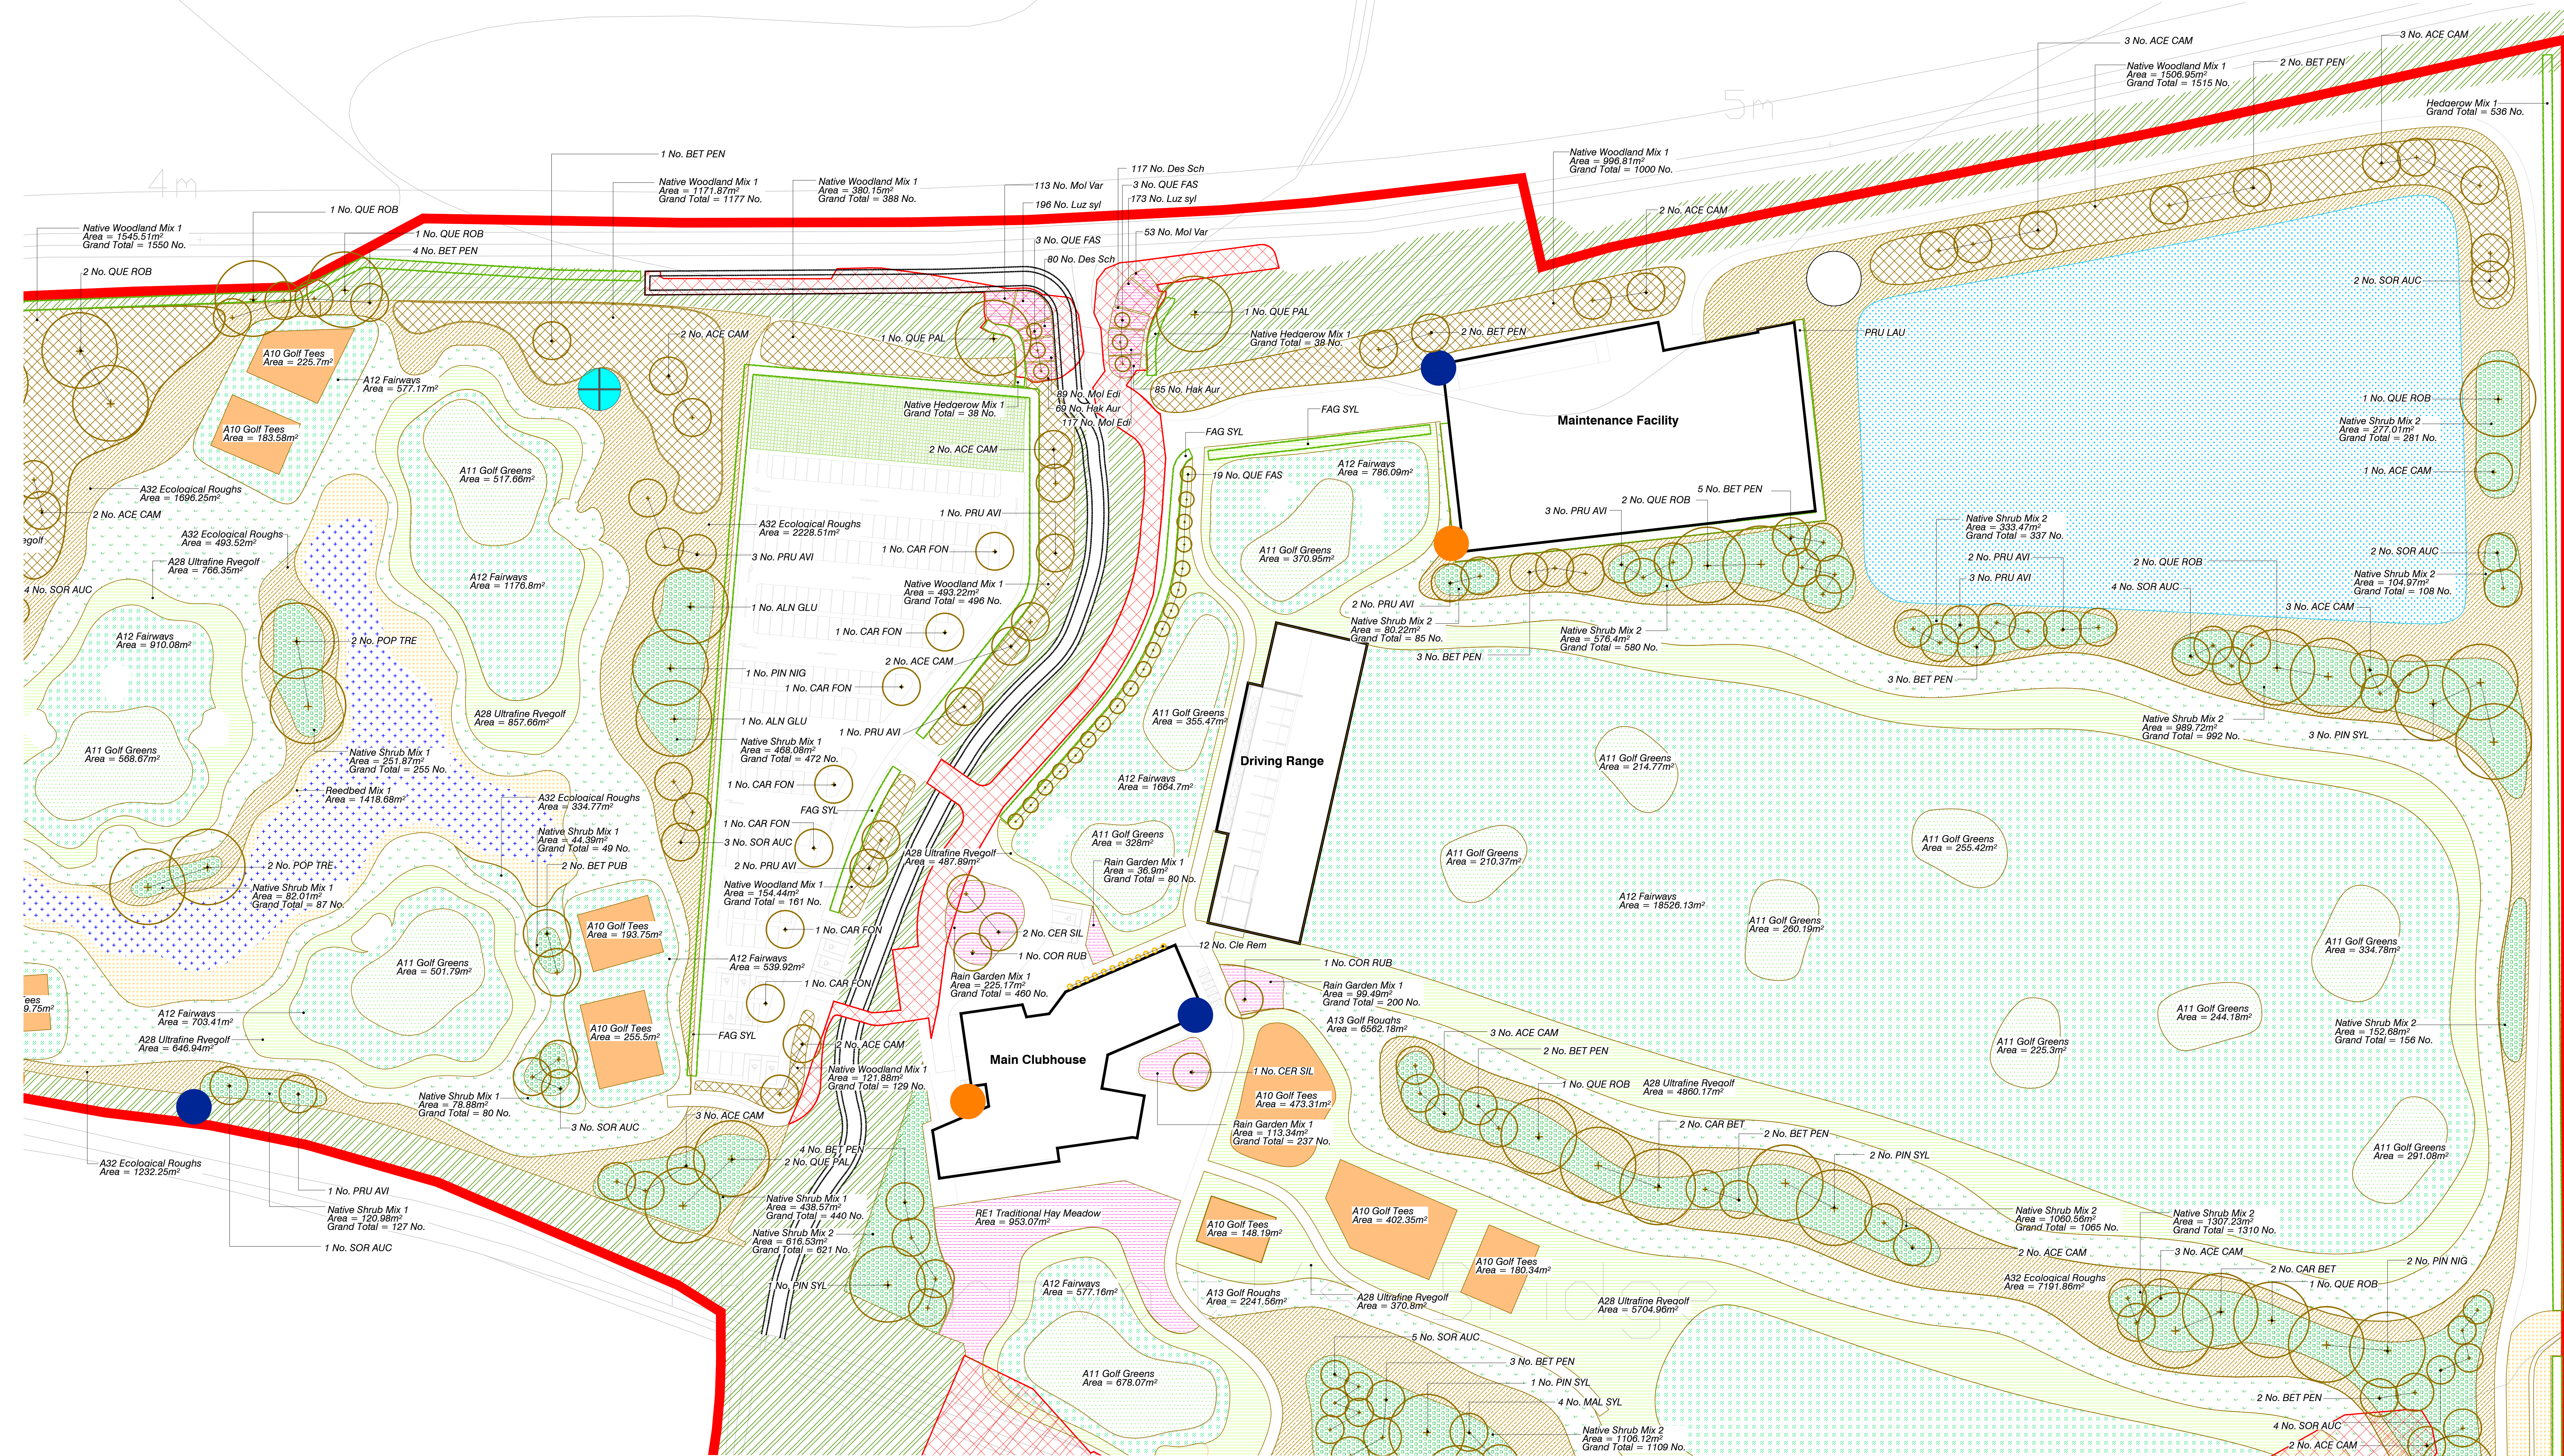

-  Key
-  Site boundary
-  Existing Public Right Of Way to be retained and improved
- Soft landscape**
-  Proposed trees
-  Proposed woodland planting
-  Proposed native shrub & understorey planting
-  Proposed hedgerows
-  Proposed golf greens
-  Proposed golf tees
-  Proposed golf fairways
-  Proposed golf semi-roughs
-  Proposed golf roughs
-  Proposed golf far-roughs
-  Proposed wildflower meadows & ornamental border planting
-  Proposed areas of bulb planting
-  Proposed aquatic planting
-  Proposed reinforced grass to parking bays
-  Proposed log pile/standing deadwood locations
-  Proposed bird nesting box locations
-  Proposed bat box locations
-  Existing trees and hedgerows to be retained
-  Existing vegetation to be removed
- Blue Network**
-  Proposed irrigation storage lakes
-  Proposed water bodies
-  Existing Ryebank Rife & other drainage channels



B	-Additional tree & hedgerow planting added to boundary along A259 -Amendments in line with access updates -Car parking layout updated	08 Jun 22
A	Bird/bat box locations updated in line with Ecological proposals	09 Feb 22
-	First issue	07 Feb 22
rev	details	date



Stamp House, 52 Bank St, Sheffield, S1 2DS
www.urbanwilderness.co.uk
design@urbanwilderness.co.uk
0114 477 0250
registered in Scotland SC371979

client Hallam Land Management		
project Bognor Regis Re-located Golf Course		
drawing title Softworks General Arrangement Sheet 2		
drawing status PLANNING		
drawn by LM	checked by SF	date 07 Feb 22
scale 1:500	paper size A0	
job/dwg no. 171-UW-P-B-025 (2)	rev. B	