



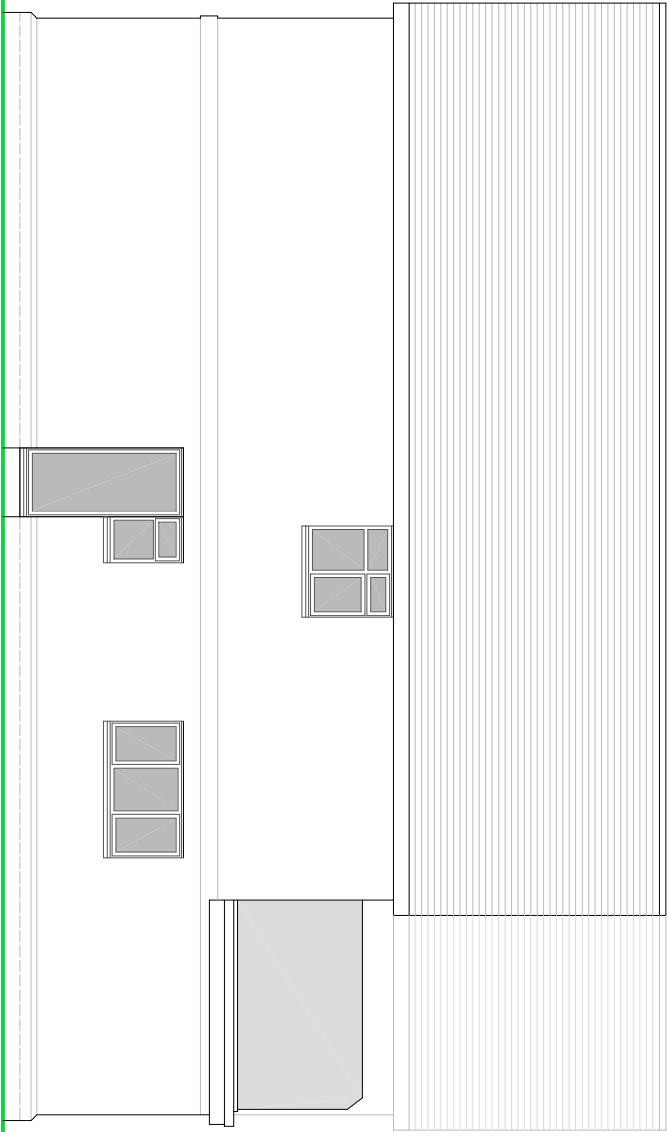


WEST ELEVATION

NOTES


- ROOF - 'Redland Cambrian' grey slates tiles to client choice.
- WALLS - Vandersanden Red/Brown Matltngs Facing Bricks.
- WINDOWS/DOORS - Grey coloured powder coated Aluminium or PVC framed double glazed units.

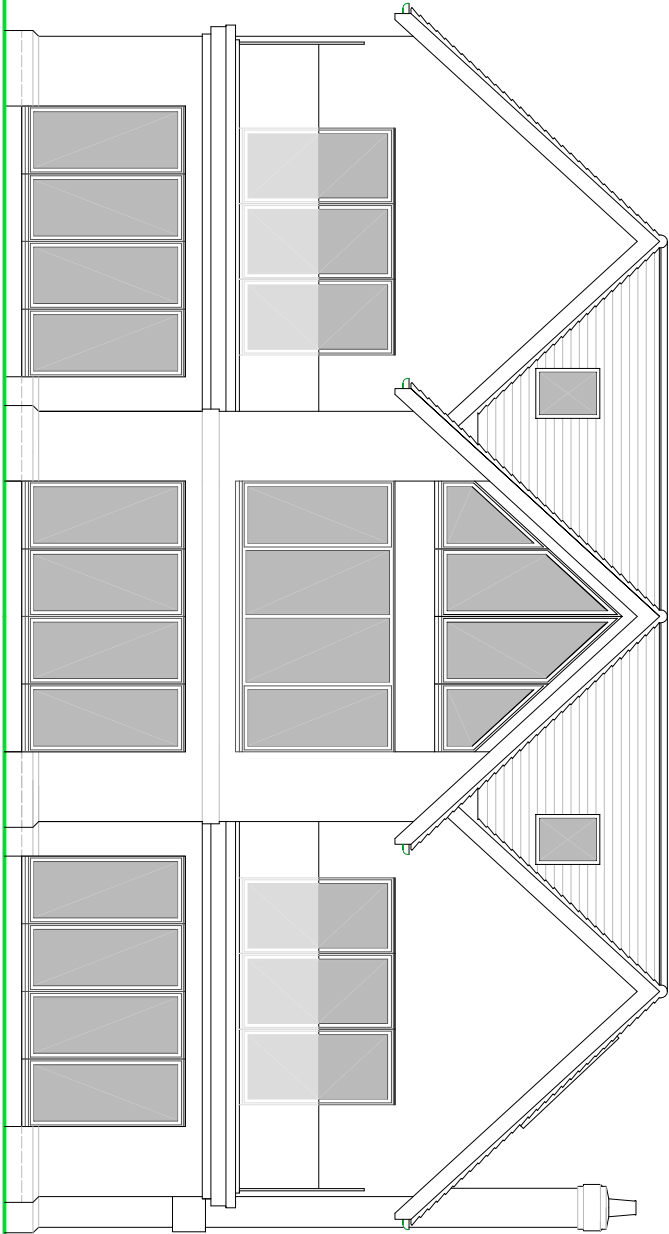

SOUTH ELEVATION

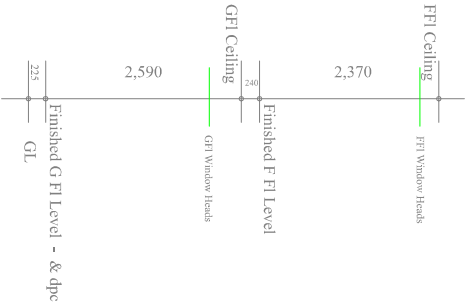

SCALE

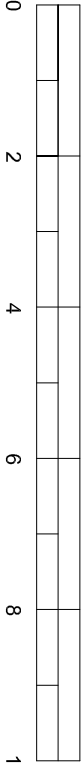

METRES

PROPOSED REAR/SIDE ELEVATIONS

SUSSEX BUILDING CONSULTANCY LIMITED

25 SEA WAY, MIDDLETON ON SEA,
BOGNOR REGIS, WEST SUSSEX.

SCALE - 1/100 REV - D DATE - 17/12/2018



partner
LABC
3 NORTHCOTE ROAD
BOGNOR REGIS
PO21 3LZ
TEL - (01243) 861379