


0800 0852252

Basket

Search our products...

Home > Rolec EVWP2156 Wallpod Superfast EV Charger, 32A, 5m IEC 62196 Lead

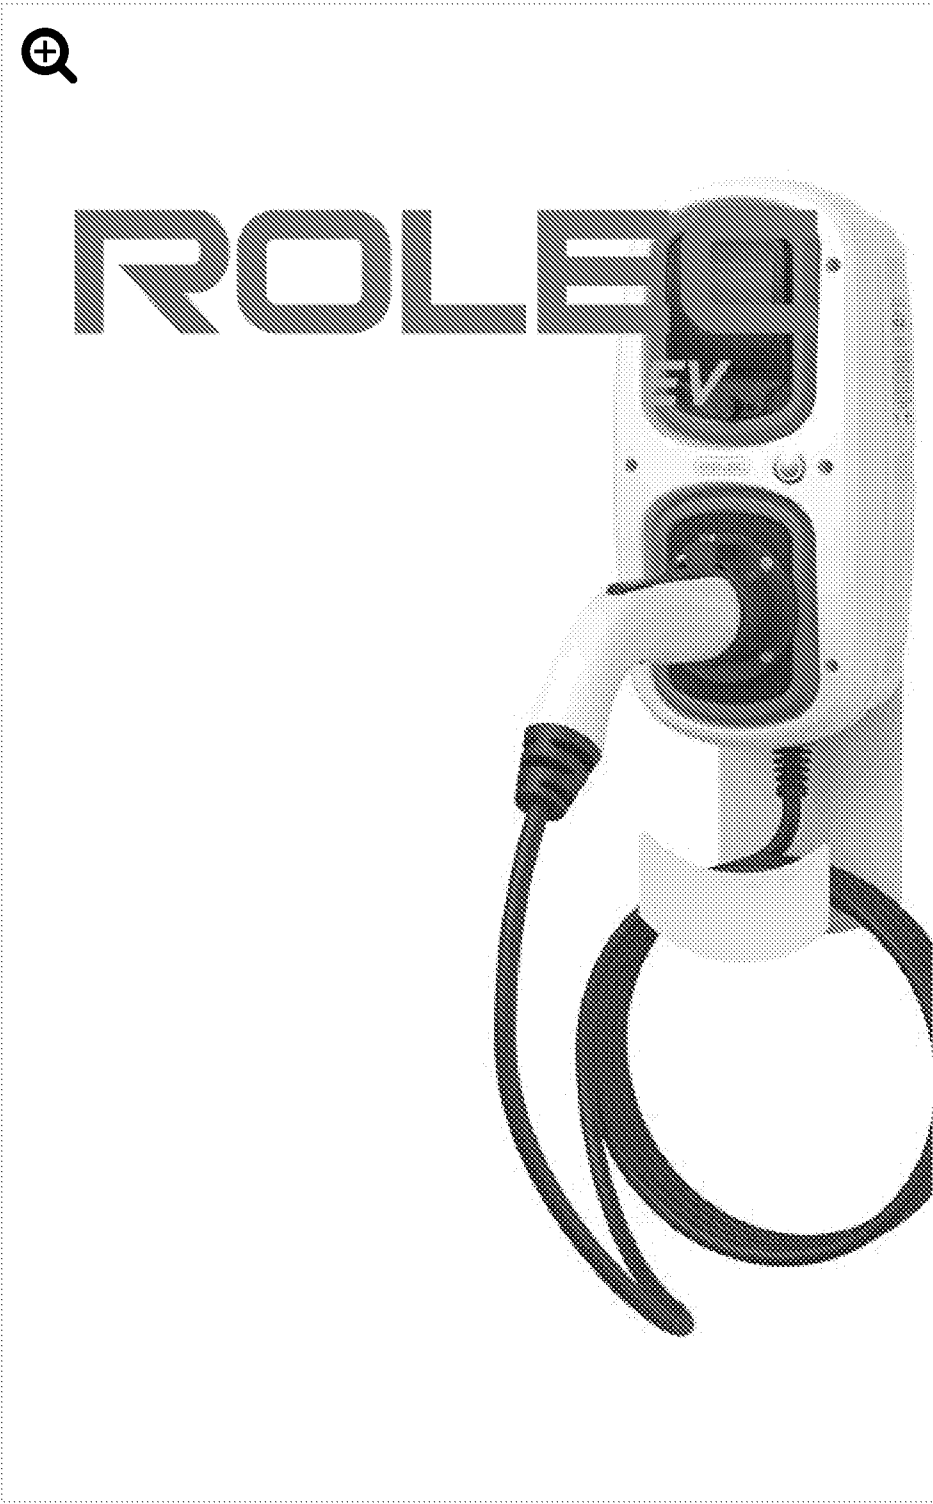


SKU: EVWP2156



- ✓ **Characteristics:** 1 x Type 2, Mode 3 Charging Gun
- ✓ **Compatibility:** All EV's & PHEV's
- ✓ **IP Rating:** IP65
- ✓ **Power:** 32A/22kW

We aim to despatch orders within 2-3 working days, however if you require your order more urgently please use the Next Day option at checkout.

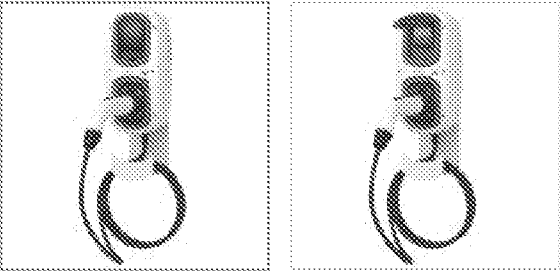

MORE FROM THIS RANGE

-
-
-
-



Brand	Rolec EV
Standards	IEC60695-2-13, BS EN 60335-1, BS7671

Capacity	Suitable for all EV & PHEV's
Dimensions	415.5mm x 179mm x 142mm (H,W,D)
Finish	White/Grey
Ingress Protection	IP65
Load Rating	32A
Material	Polycarbonate (303 EP-22)
Mount Option	Wall mount
Output Tolerance	1 Way Charging Socket
Power	22kW
Temperature Control	- 30°C to +50°C
Features	Built-in LED charging status indicator
Feature	Mode 3 fast charging
Feature 1	IEC 62196 (Type 2) 3 phase charging tethered lead
Feature 2	Built-in 100A 3Pole 3MOD Isolator
Feature 3	Built-in DC sensitive protective device
Manufacturer Warranty	1 Year Warranty