


Scale

0

5m



FRONT ELEVATION (EAST)

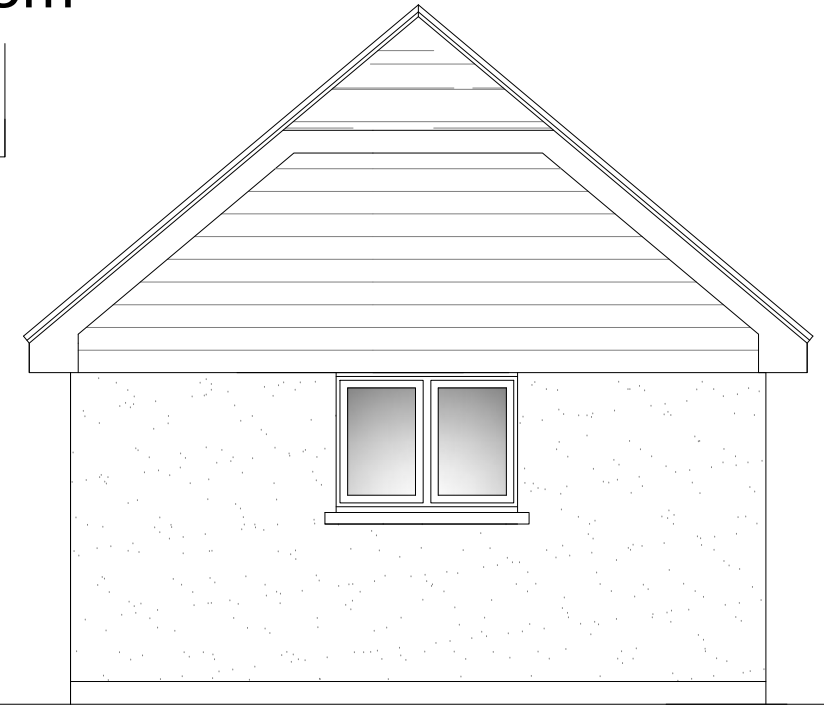


SIDE ELEVATION (NORTH)

MATERIALS:-


ROOF - PITCHED AND TILED

WINDOWS AND DOORS - UPVC DOUBLE GLAZED

WALLS - BLOCK AND RENDERED, CEMENT BOARDED TO HALF GABLES
TO MATCH EXISTING HOUSE.

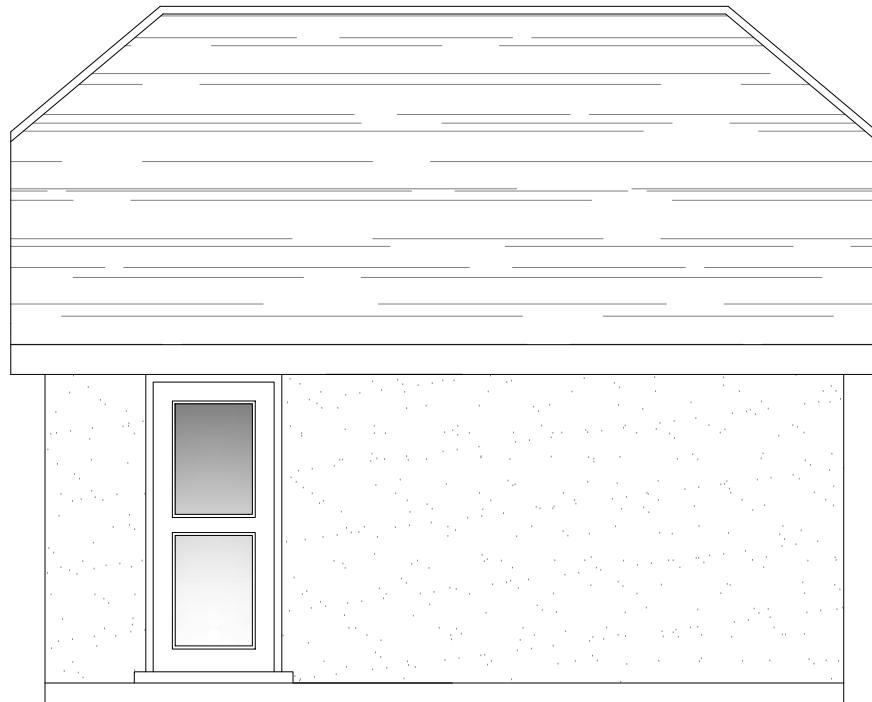

REAR ELEVATION (WEST)

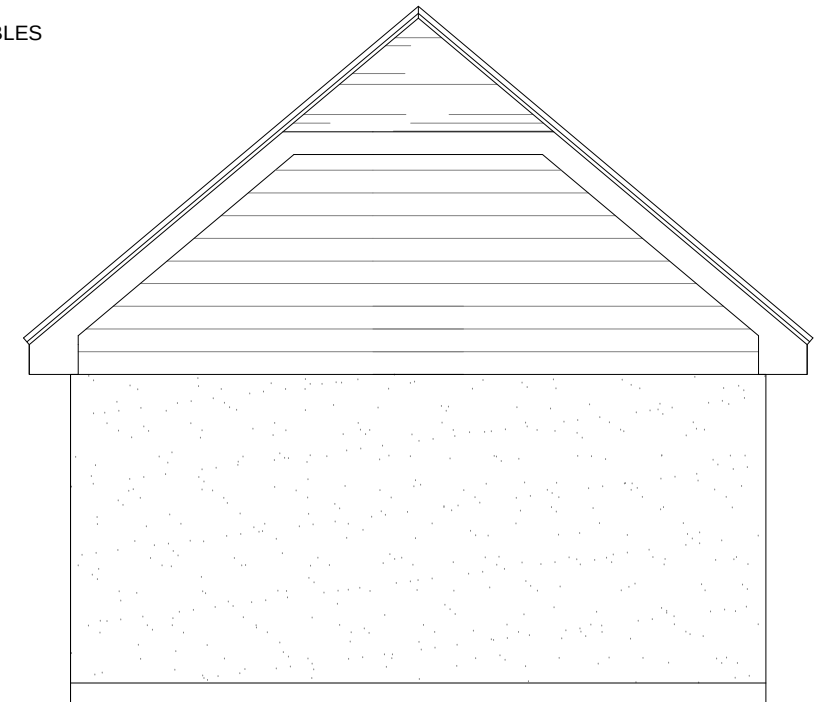

SIDE ELEVATION (SOUTH)



Michael Pearce & Associates Ltd
Chartered Surveyors - Architectural Consultants
47 Sea Lane Gardens, Ferring. West Sussex. BN12 5EQ.

Tel 01903 786839
Mob 07812 195560
e-mail:michael@mpa-surveyors.co.uk

EXTENSION & ALTERATIONS
120 MIDDLETON ROAD, MIDDLETON. PO22 6DB.

DRW NO 7b SCALE 1/50 (A3)
PROPOSED ELEVATIONS