




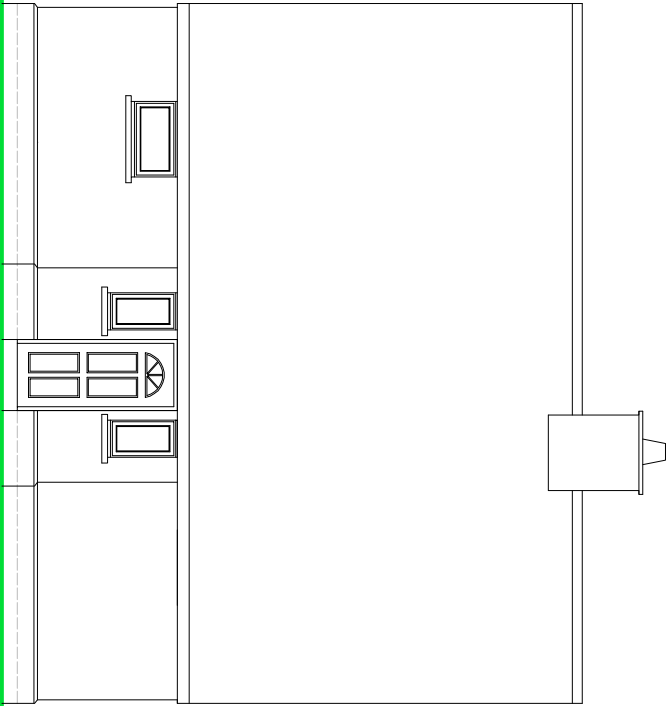

SIDE ELEVATION

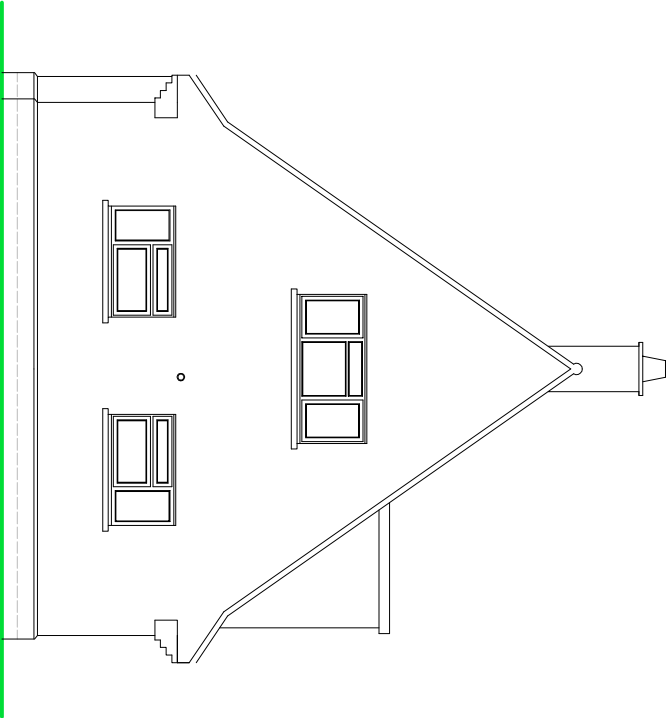


FRONT ELEVATION

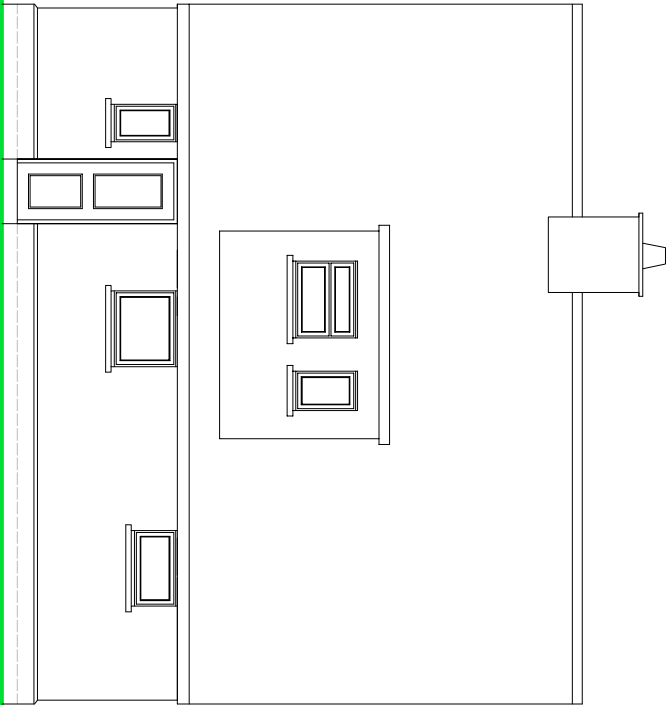

SIDE ELEVATION

EXISTING ELEVATIONS

- NOTES
- ROOF - Concrete plain tiles to pitched roof, fletted flat roof to dormer.
 - WALLS - Painted textured render detail to external walls with lower face brick plinth.
 - WINDOWS/DOORS - White PVC framed double glazed units.

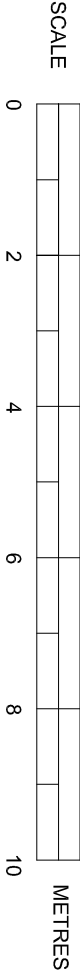

SUSSEX BUILDING CONSULTANCY LIMITED

12 LANE END ROAD, MIDDLETON,
BOGNOR REGIS, WEST SUSSEX.

SCALE - 1/100 REV - DATE - 03/03/2013



partner
LABC
3 NORTHGATE ROAD
BOGNOR REGIS
PO21 9LZ
TEL - (01243) 981379