




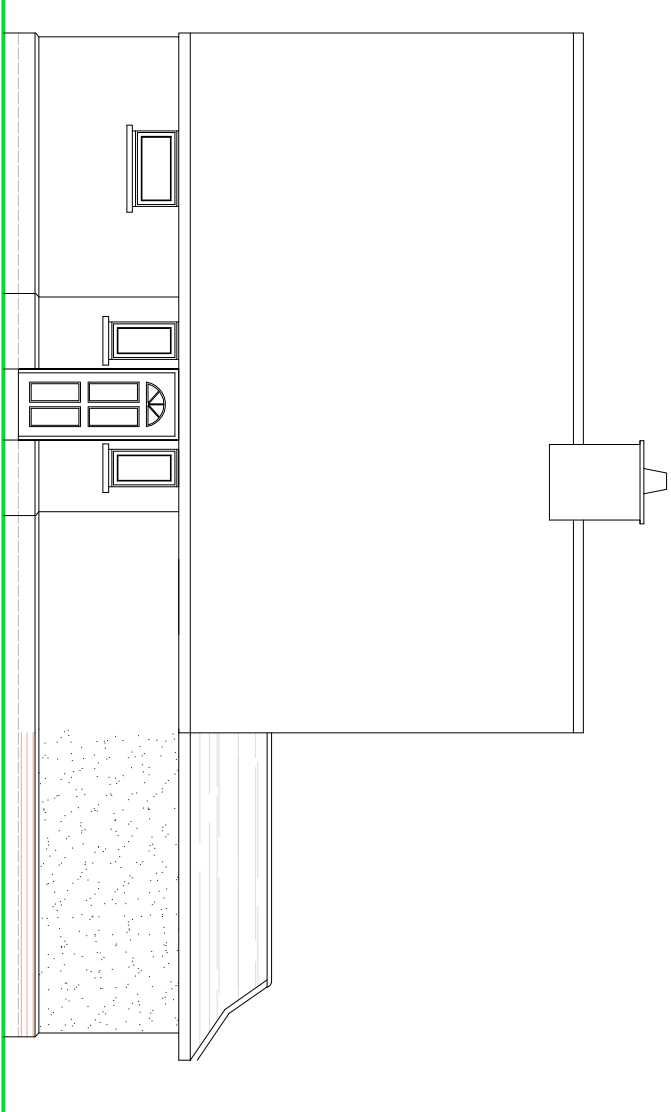

SIDE ELEVATION

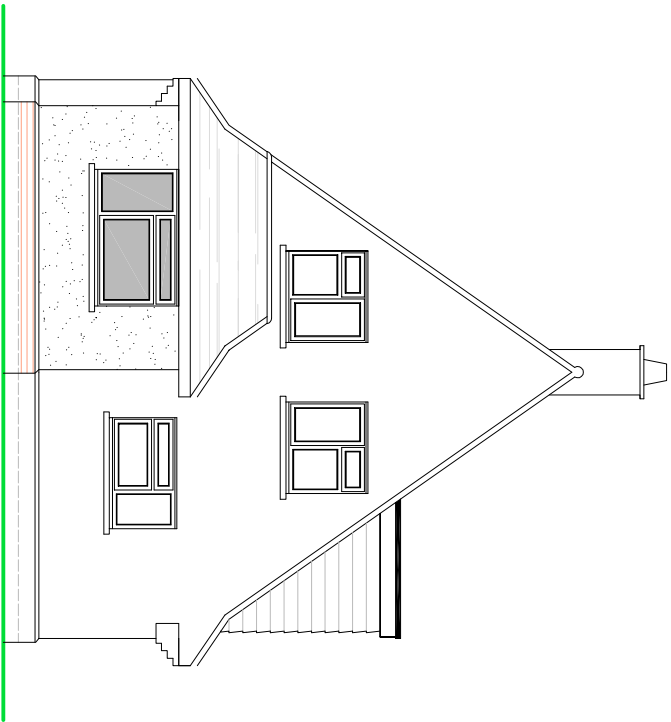

FRONT ELEVATION

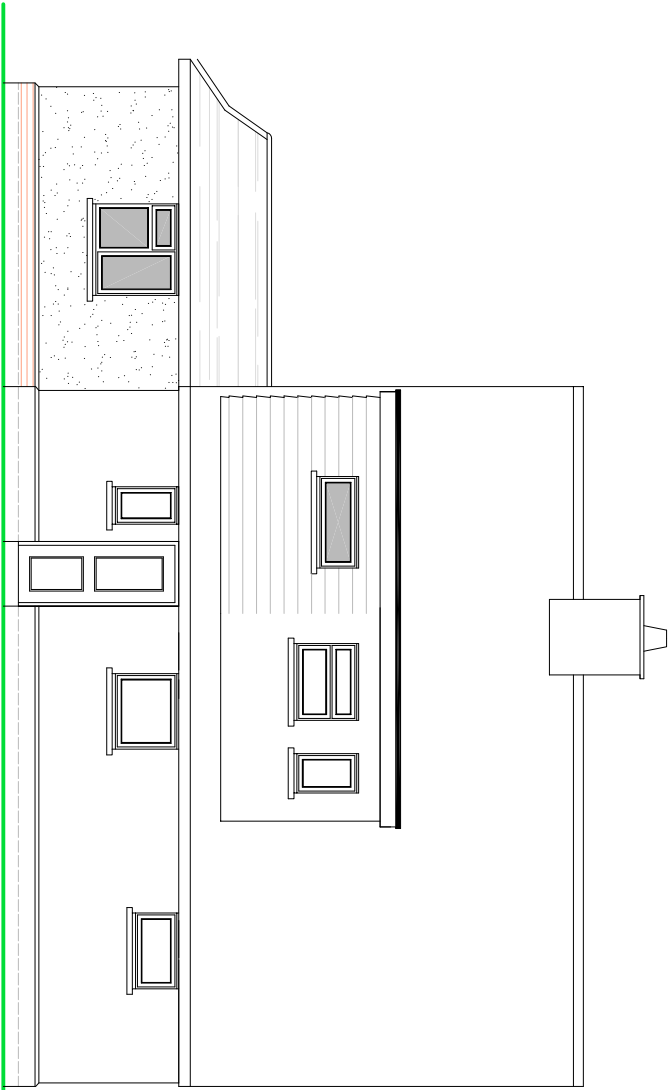

SIDE ELEVATION

PROPOSED ELEVATIONS

NOTES

ROOF - Concrete plain tiles to pitched roof, fletted flat behind.

WALLS - Painted textured render detail to external walls with lower face brick plinth to match existing.

WINDOWS/DOORS - White PVC framed double glazed units.

SCALE



METRES

SUSSEX BUILDING CONSULTANCY LIMITED

12 LANE END ROAD, MIDDLETON,
BOGNOR REGIS, WEST SUSSEX.

SCALE - 1/100 REV - C DATE - 23/04/2013

LABC
PARTNER
3 NORTHCOTE ROAD
BOGNOR REGIS
PO21 9AZ
TEL - (01243) 861379