



SIDE (SOUTH)

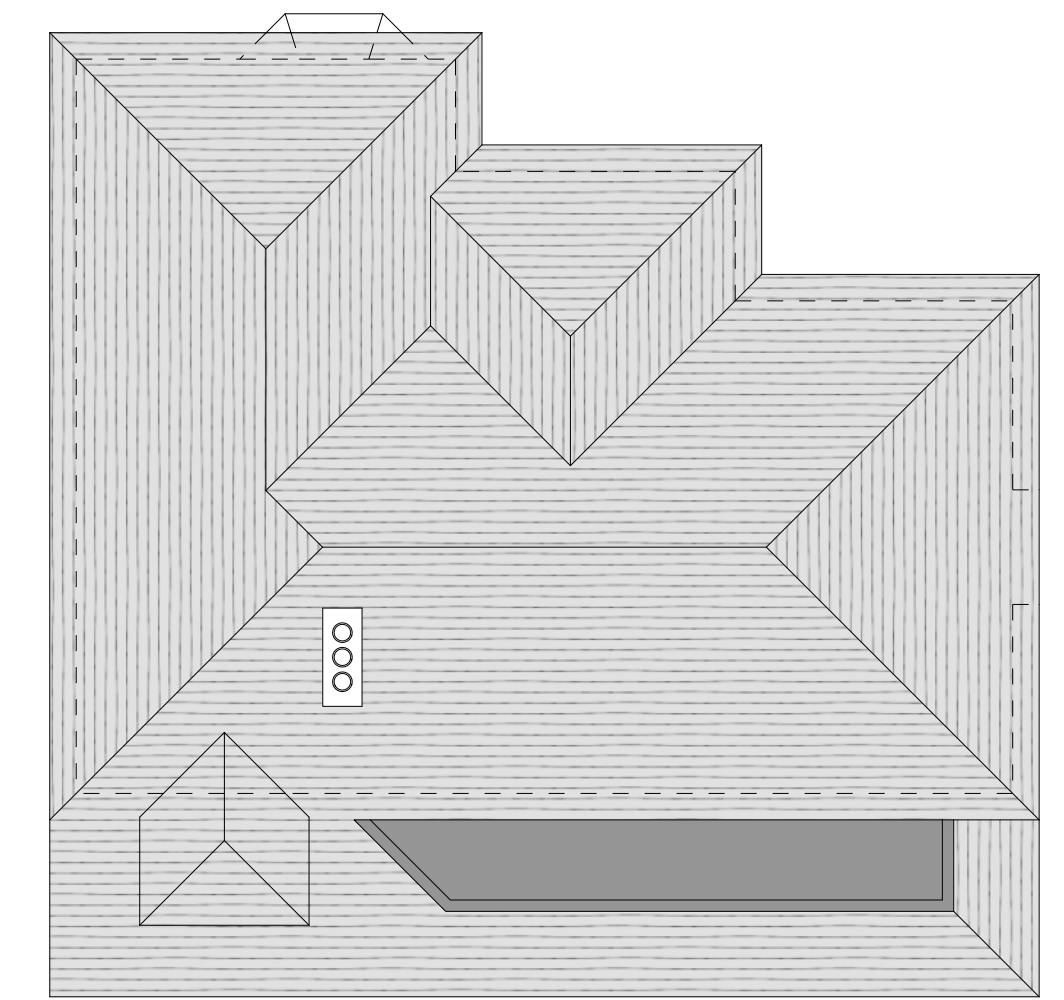

GROUND FLOOR

The ground floor plan shows a house with the following rooms and features:

- LOUNGE:** Located at the front left, measuring 4.41 m wide and 4.82 m deep. It has a fireplace and a window labeled "BLOCKED".
- STUDY/PLAYROOM:** Located at the front right, measuring 3.95 m wide and 2.61 m deep. It has a window labeled "BLOCKED".
- KITCHEN/DINING:** Located at the back right, measuring 6.00 m wide and 2.54 m deep. It includes a dining table and chairs.
- UTILITY:** Located at the back left, measuring 1.50 m wide and 3.35 m deep. It includes a sink and a window labeled "WINDOW REDUCED".
- SHWR/WC:** Located between the lounge and utility, measuring 2.20 m deep. It includes a toilet and a window labeled "WINDOW REDUCED".
- NEW DOUBLE DOORS (GLAZED):** Located between the study/playroom and kitchen/dining.
- CPD:** Located near the stairs, measuring 2.20 m deep.
- Stairs:** Located between the lounge and study/playroom.
- Blocked Windows:** Indicated by hatched areas on the left and right walls.
- Amended Window:** Located at the bottom left, with a note "AMENDED WINDOW SIZE & POSITION".

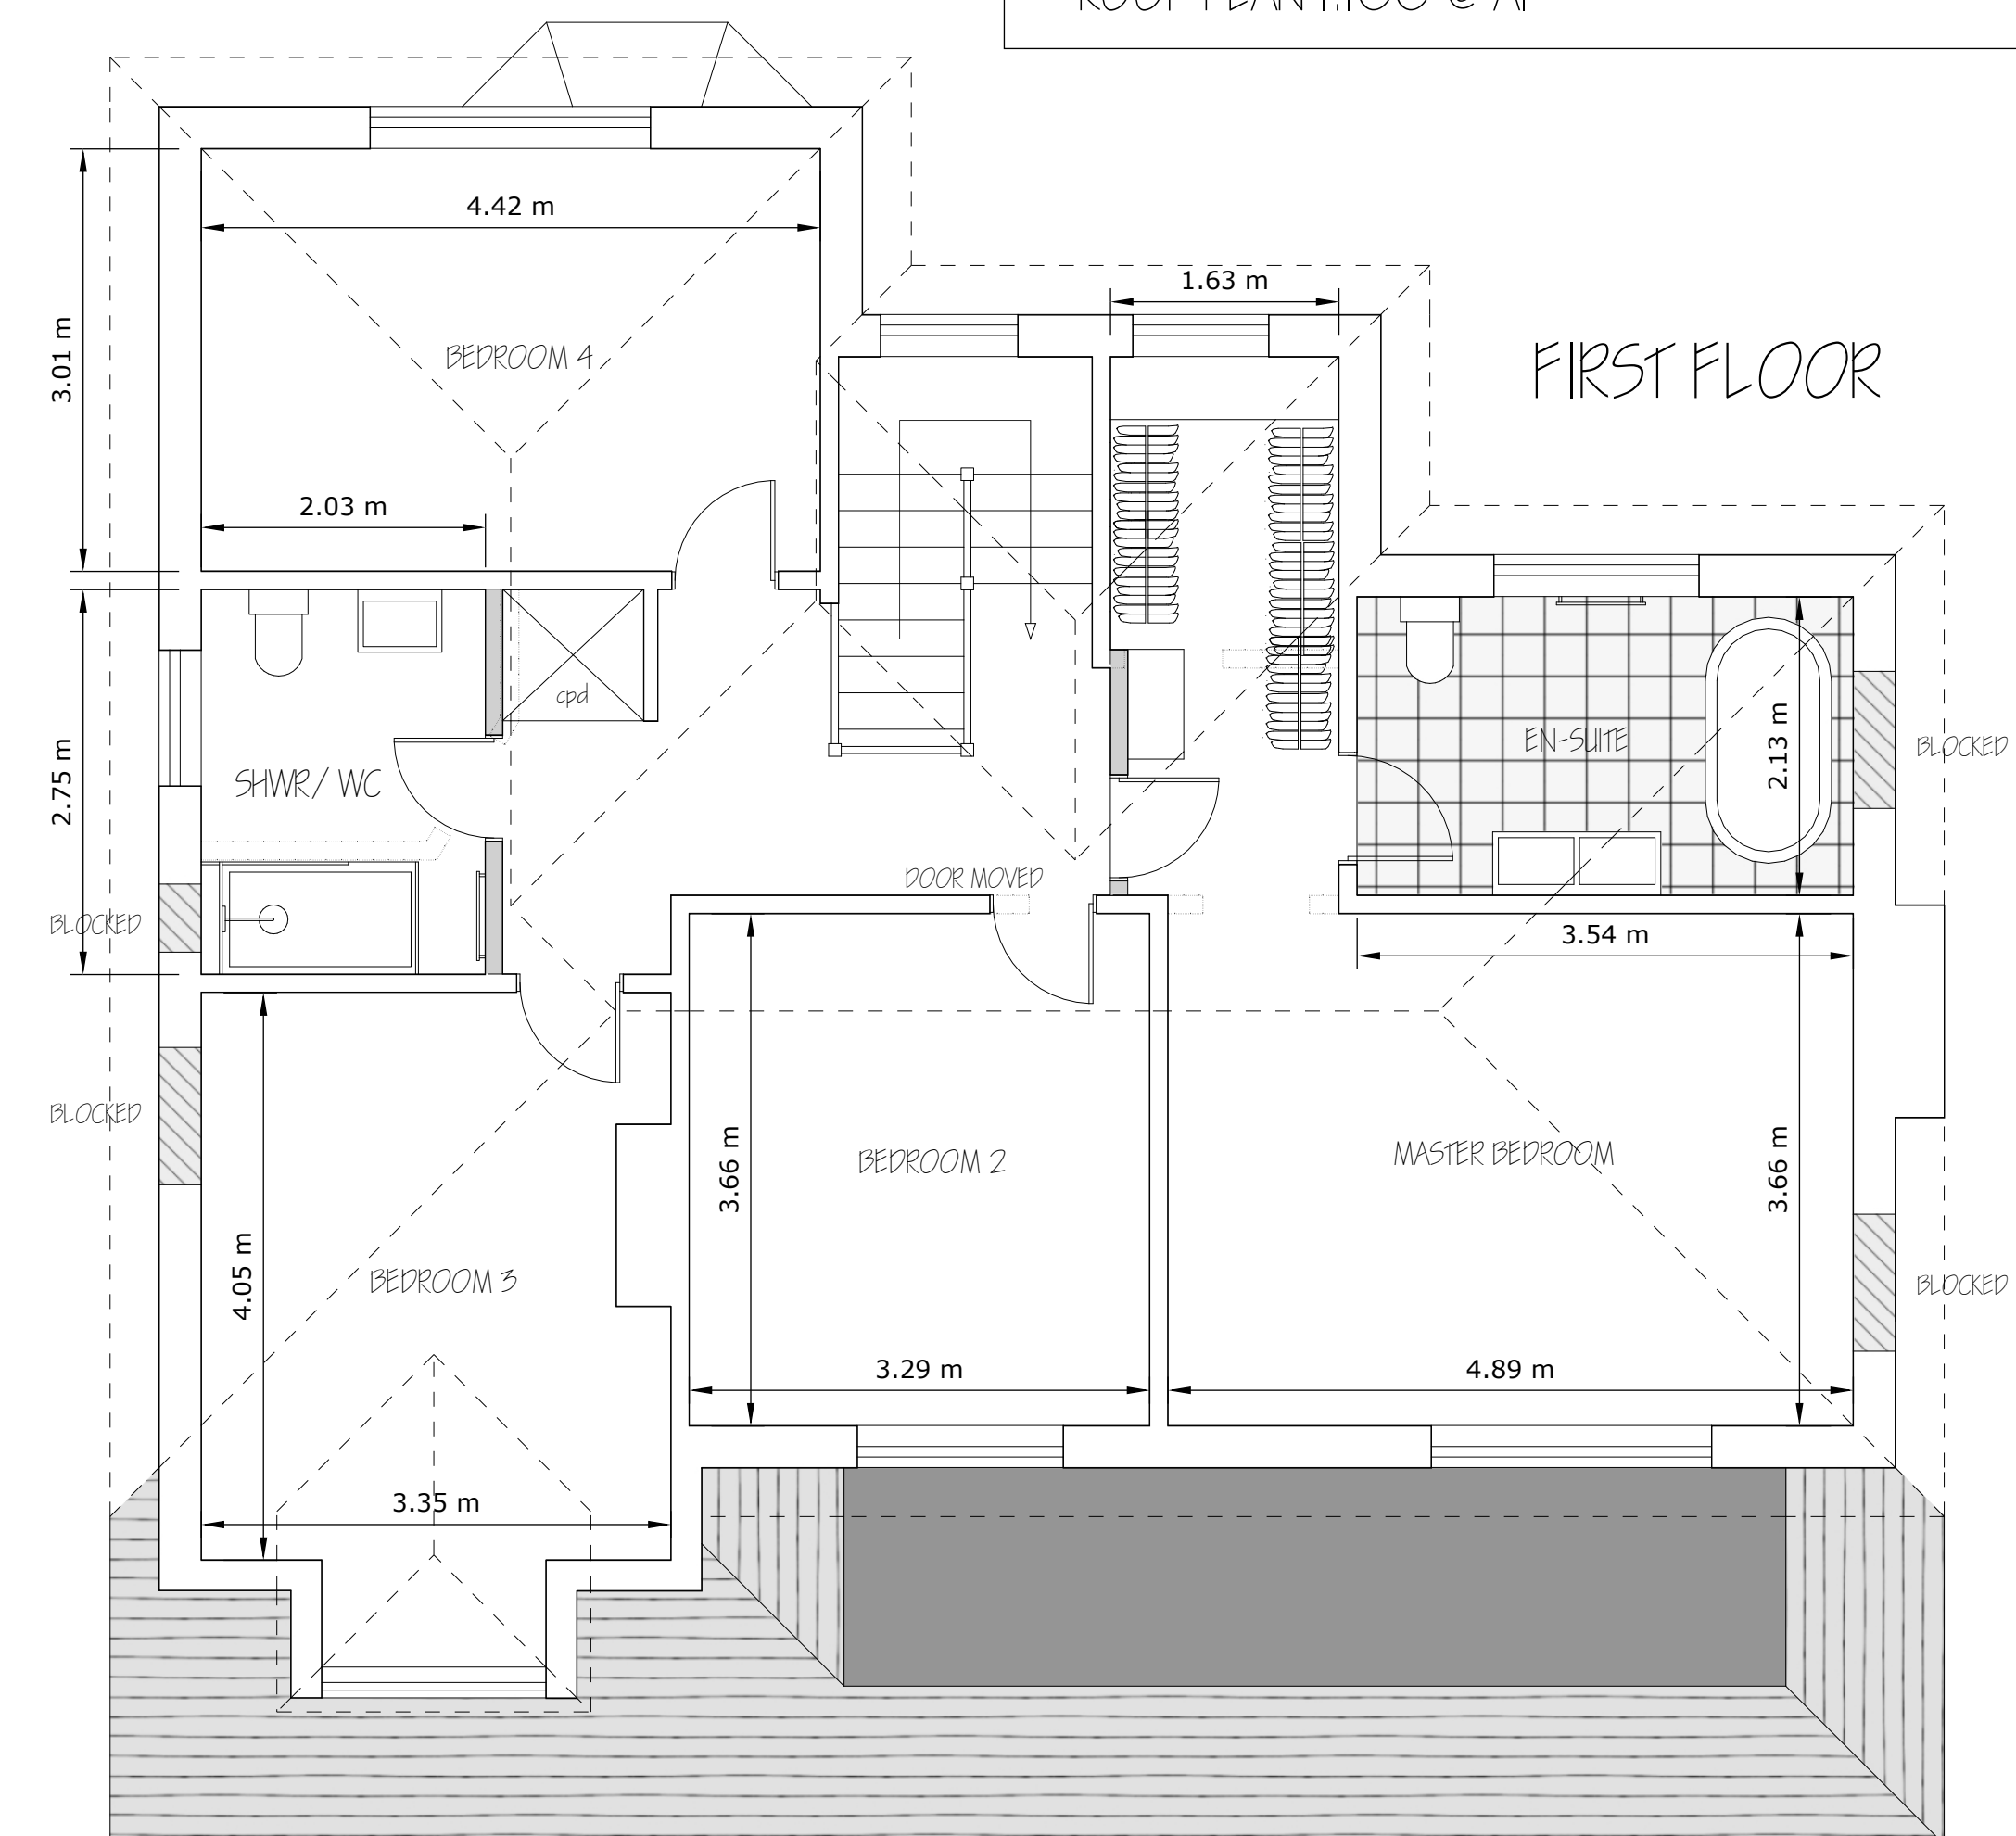

◀ NORTH



DRAWING SHEET: Proposed plans and elevations

DRWG No: DS/ WESTCLOSE/ O2revl

1:100 @ A1 paper size