


NO CHANGES TO FRONT (EAST) ELEVATION




REAR (WEST)

SIDE (NORTH)


SIDE (SOUTH)

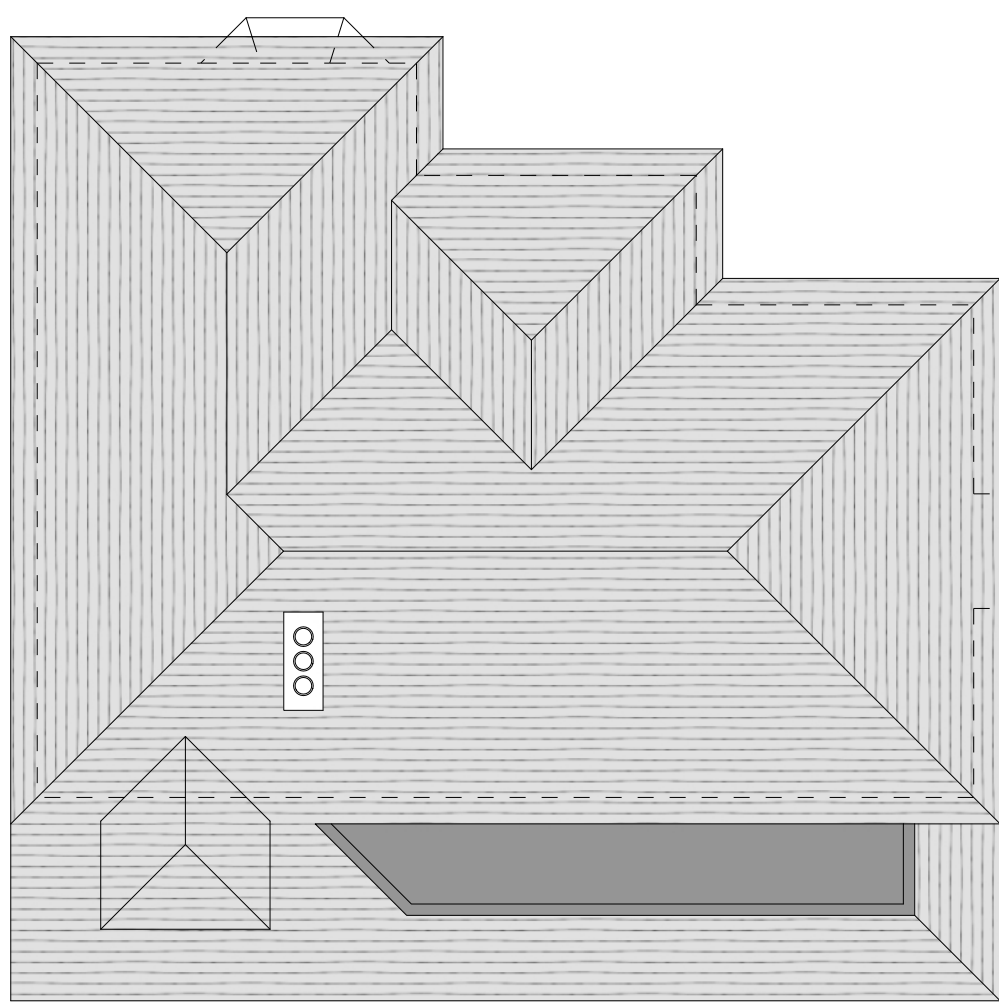

ROOF PLAN 1:100 @ A1

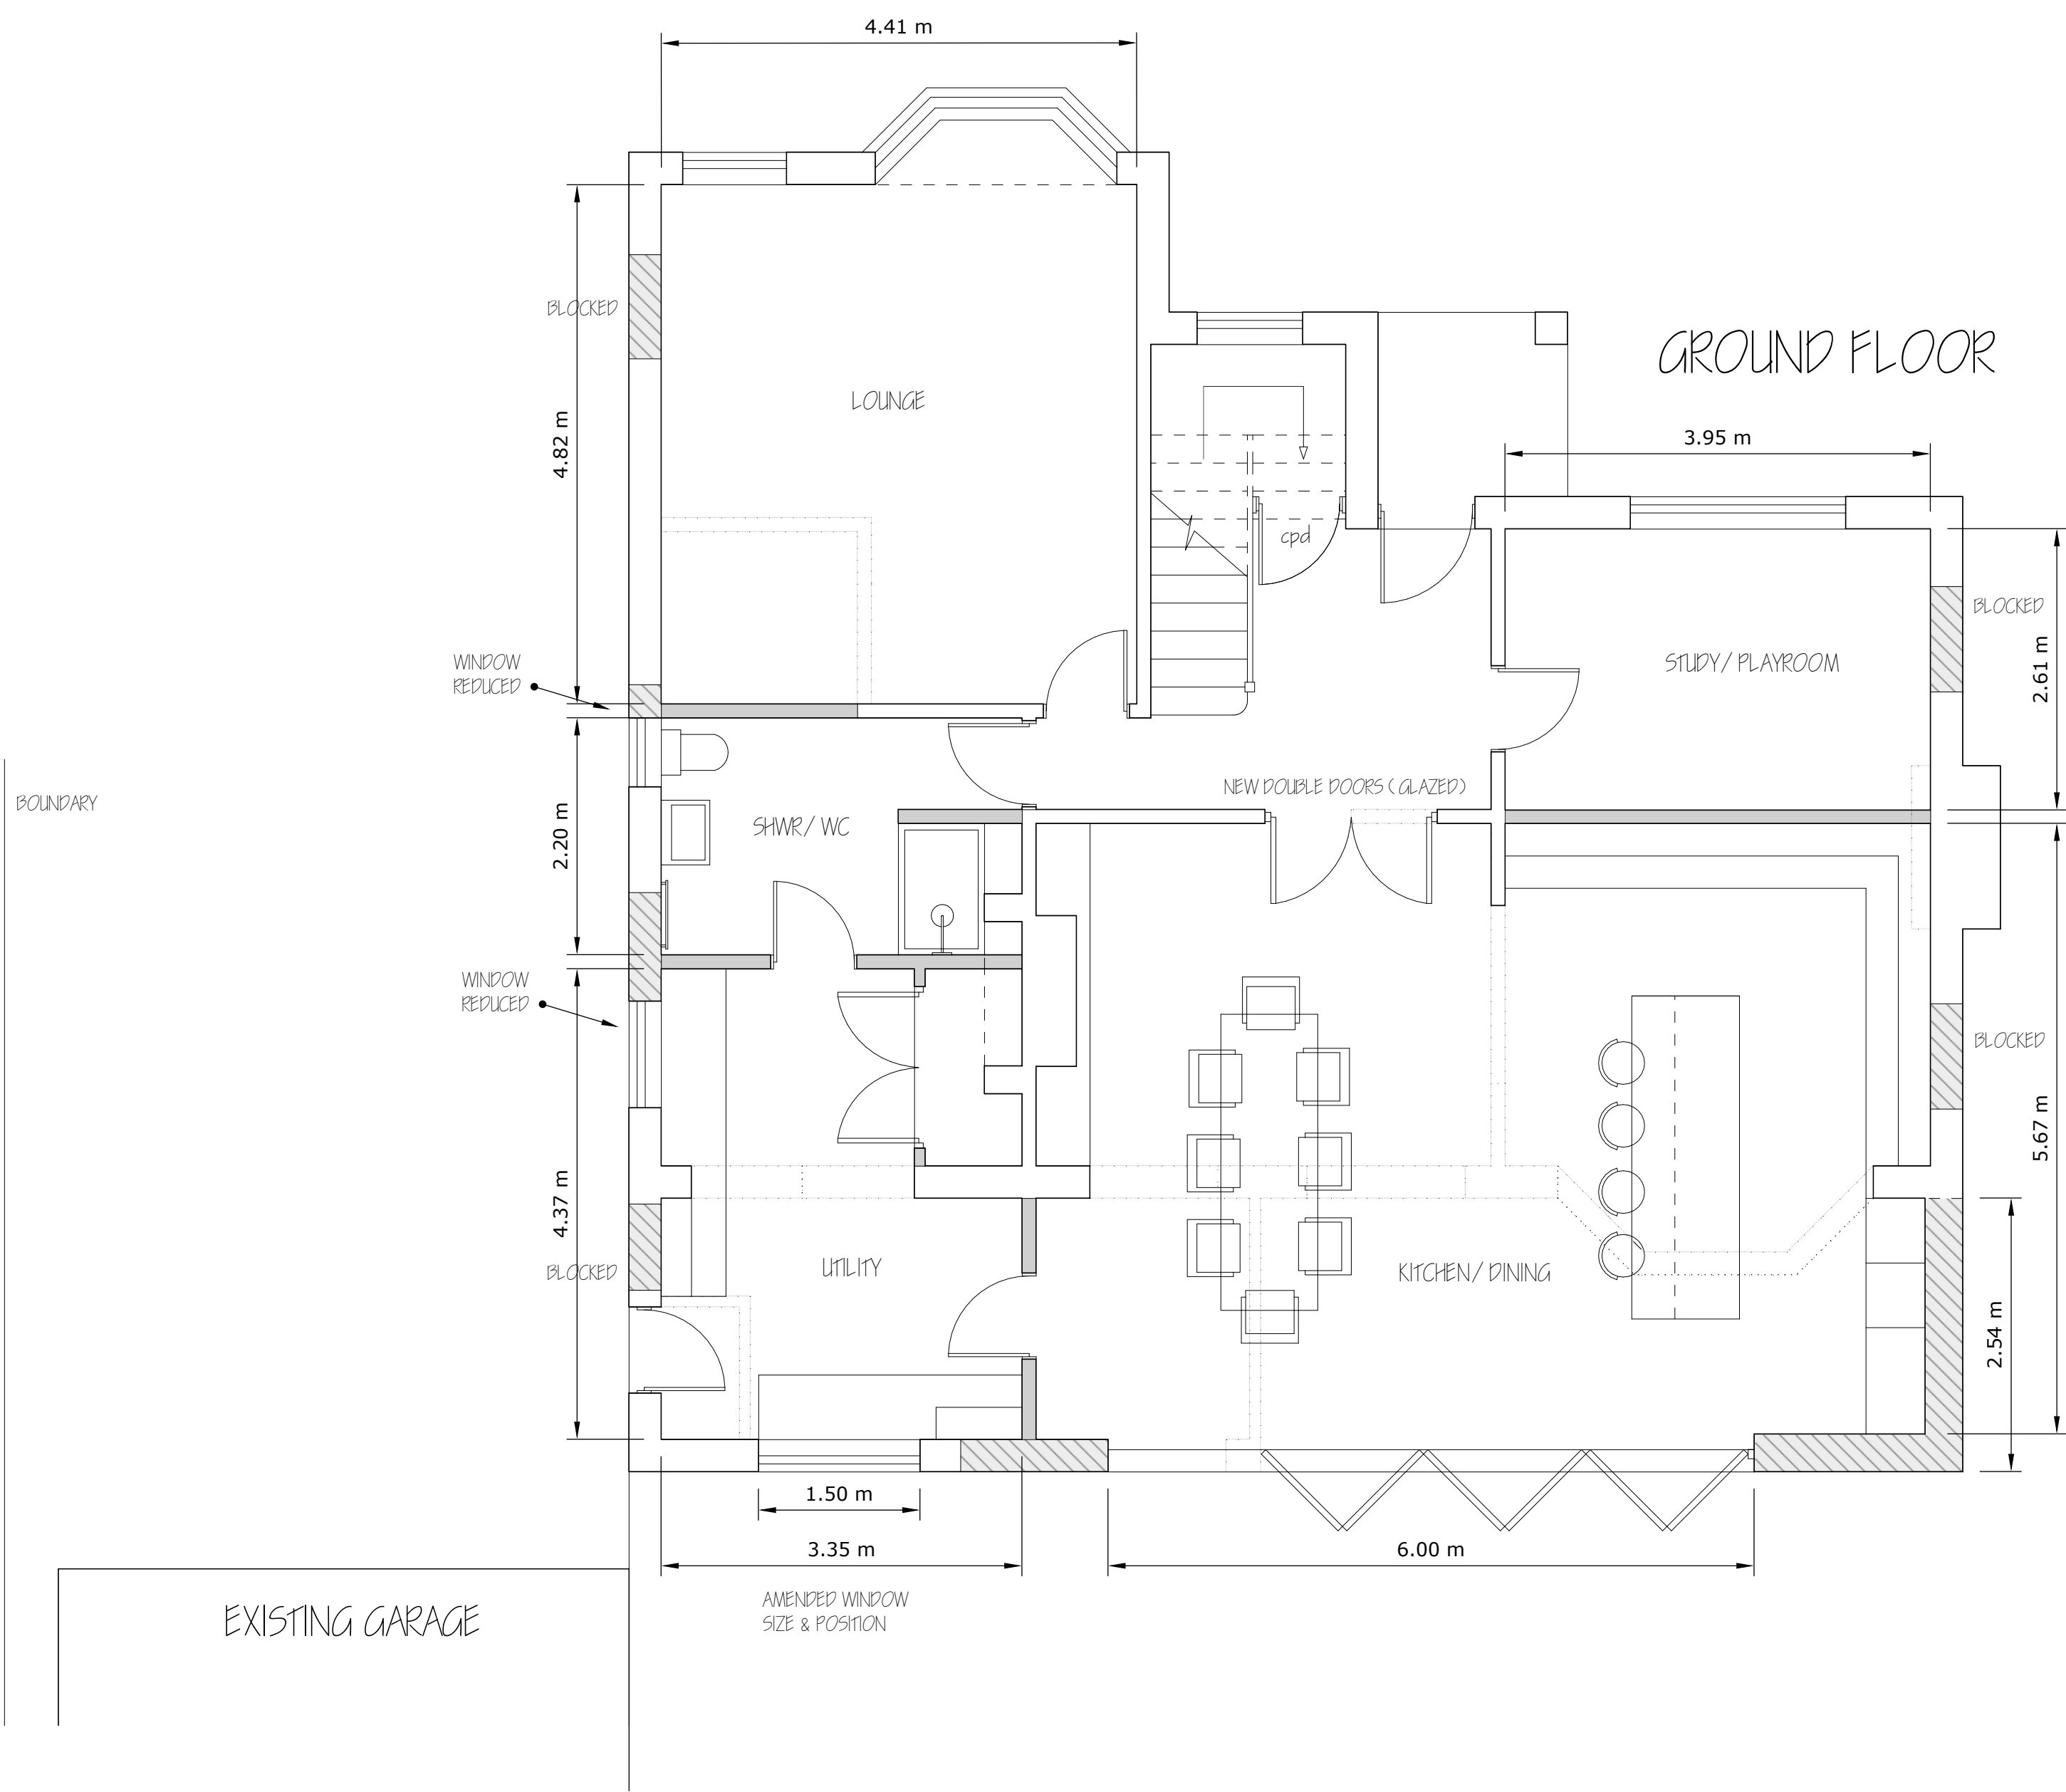

GROUND FLOOR

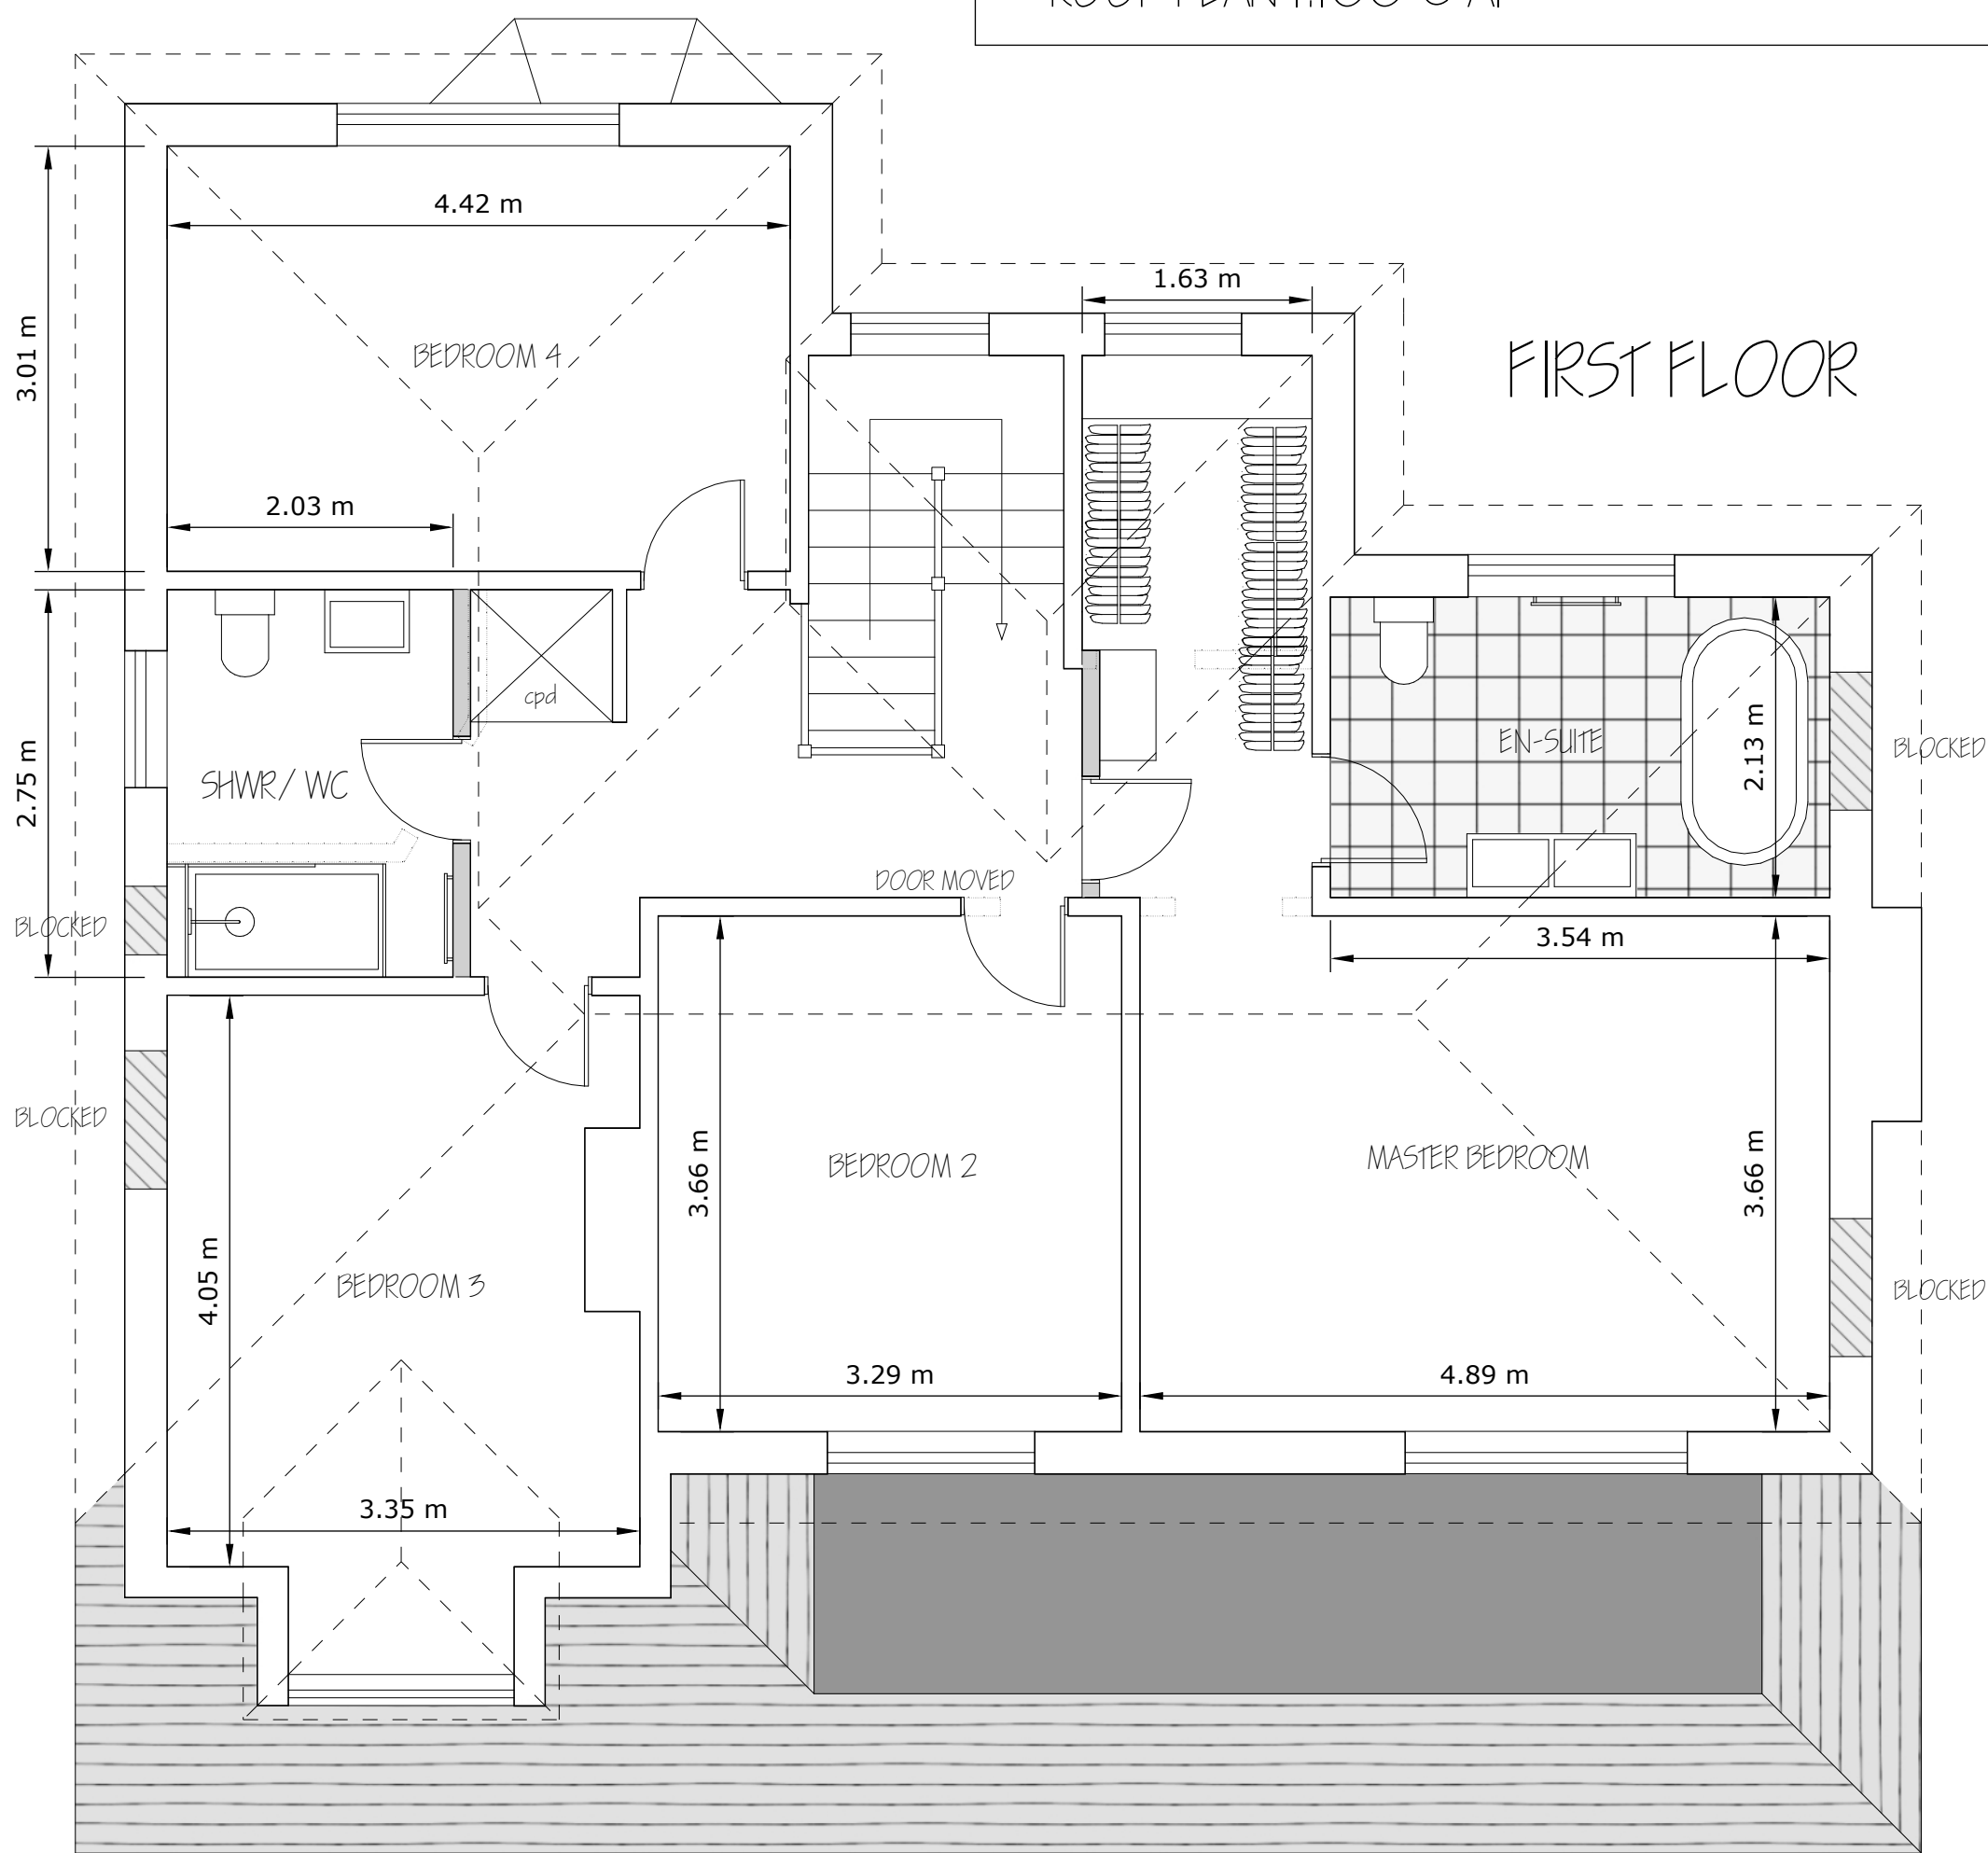

FIRST FLOOR

← NORTH