
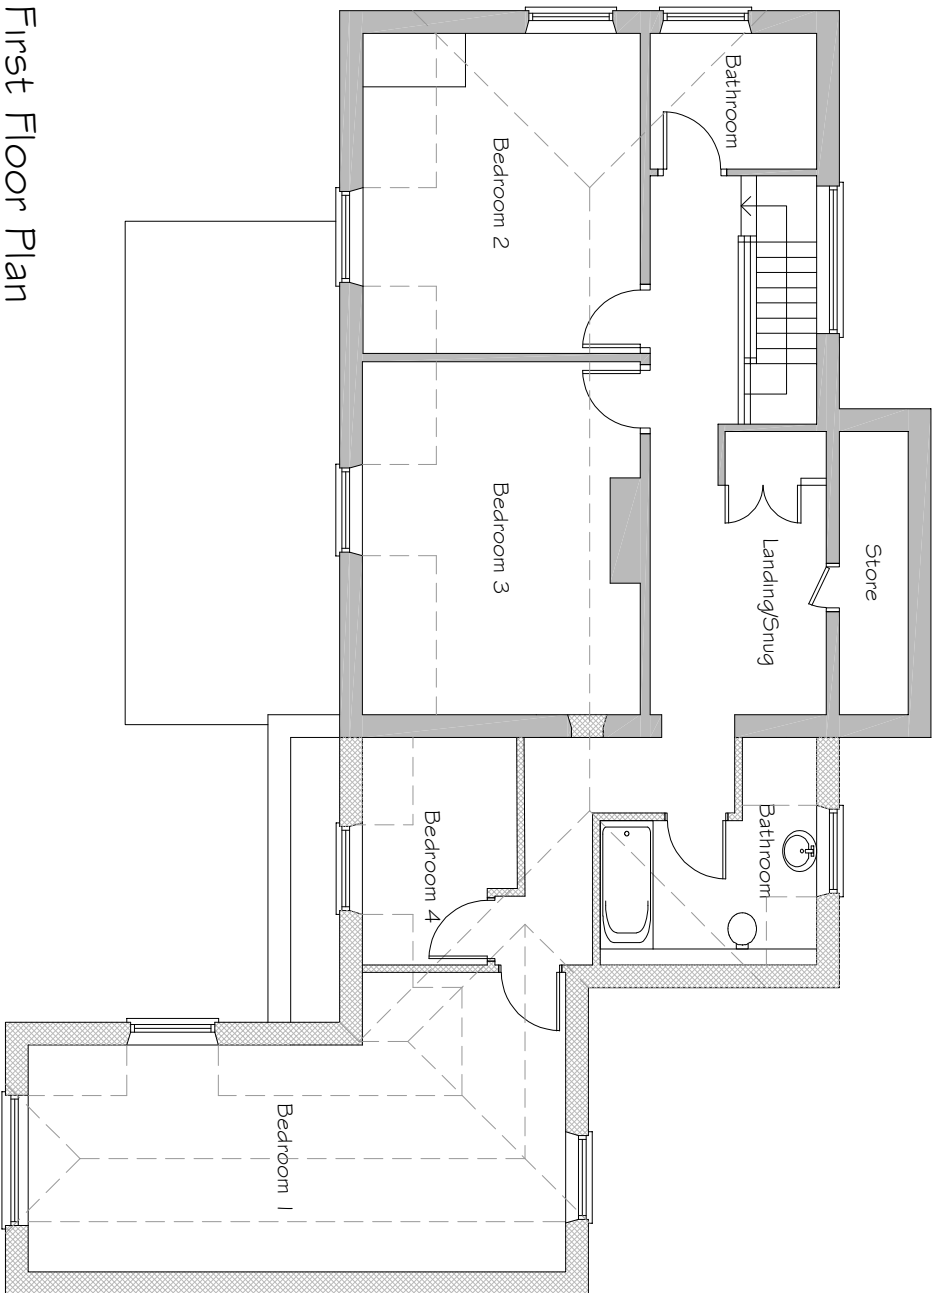
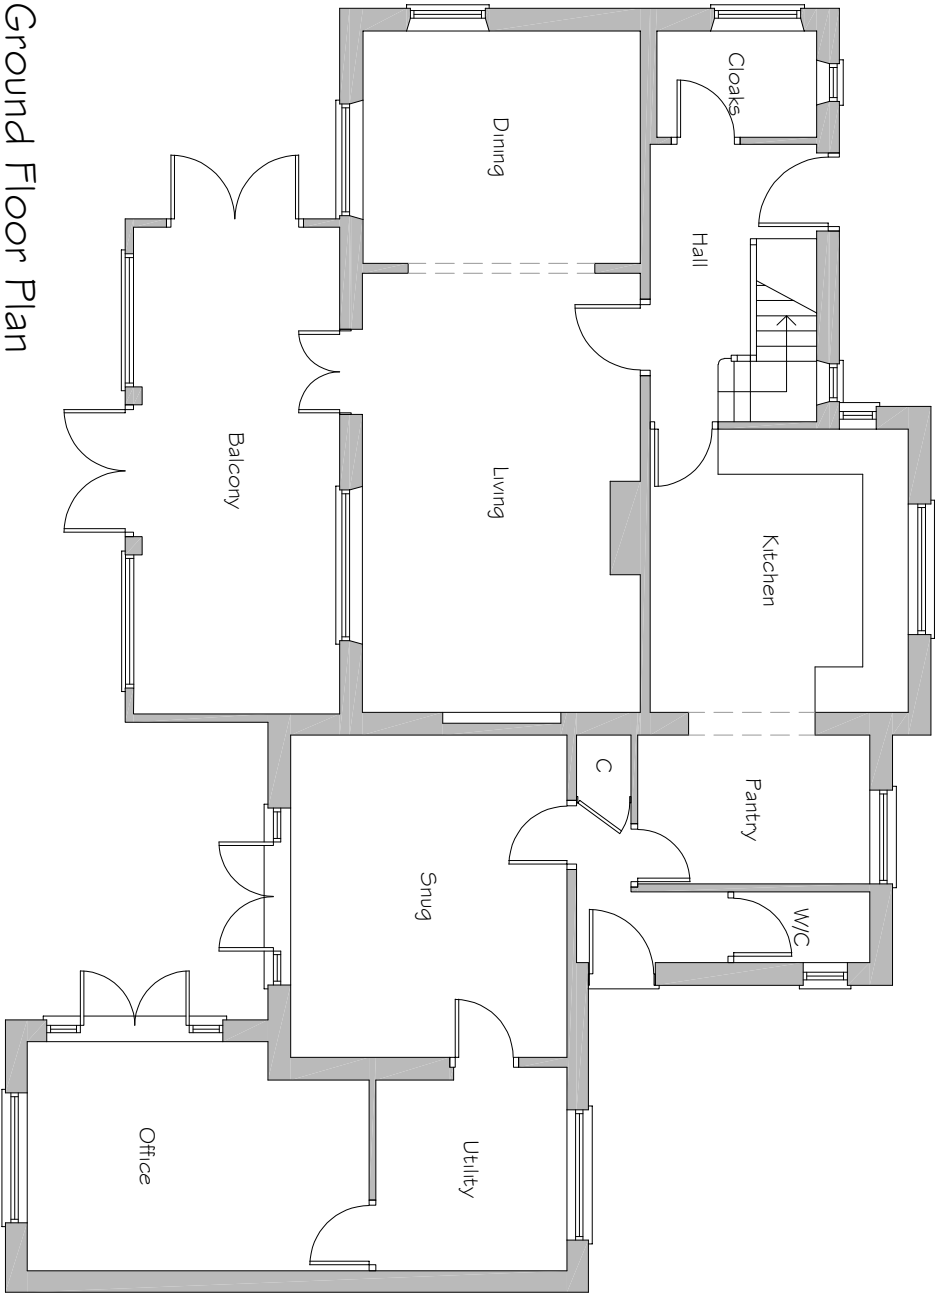
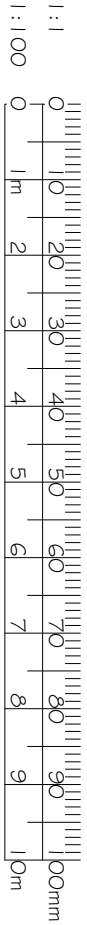


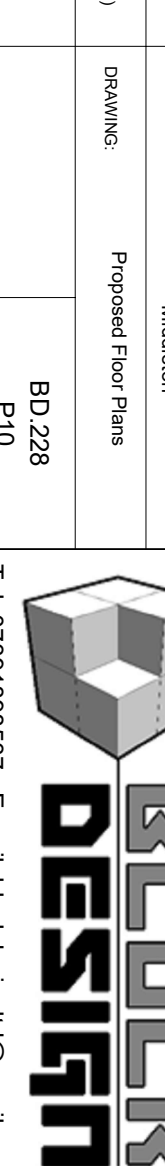

Ground Floor Plan

First Floor Plan

REV.	DATE	REVISIONS:	NOTES:	
© COPYRIGHT EXISTS ON THE DESIGNS AND INFORMATION SHOWN ON THIS DRAWING. DO NOT SCALE FROM THIS DRAWING EXCEPT FOR PLANNING PURPOSES THE CONTRACTOR MUST VERIFY ALL DIMENSIONS ON SITE BEFORE MAKING SHOP DRAWINGS OR COMMENCING WORK OF ANY KIND.				
CLIENT:		Mr & Mrs Ashton		
SCALE:		1:100 (A3 ORIGINAL)		
DRAWN:		MH	CHECKED:	BD.228 P10
DATE:		May 2021	DATE:	
PROJECT:		102 Middleton Road Middleton		
DRAWING:		Proposed Floor Plans		
 Tel: 07391898537 E-mail: blockdesignltd@gmail.com				