



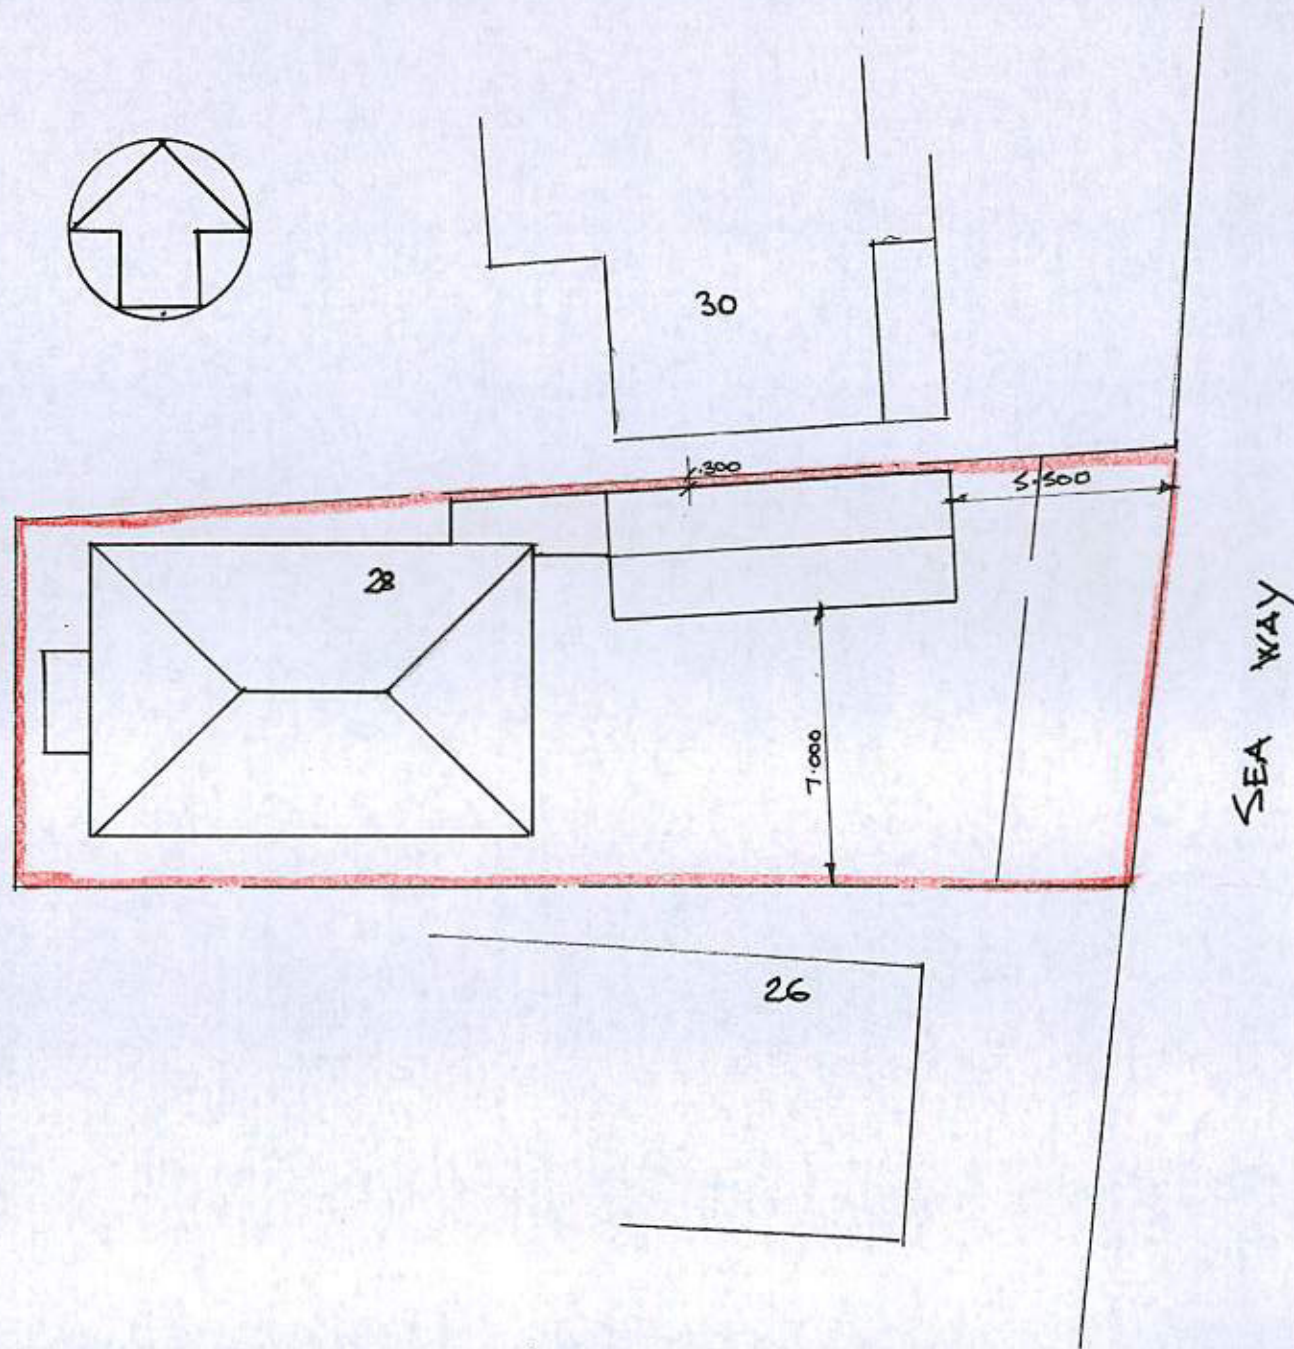

PROPOSED ROOF/SITE PLAN 1:200

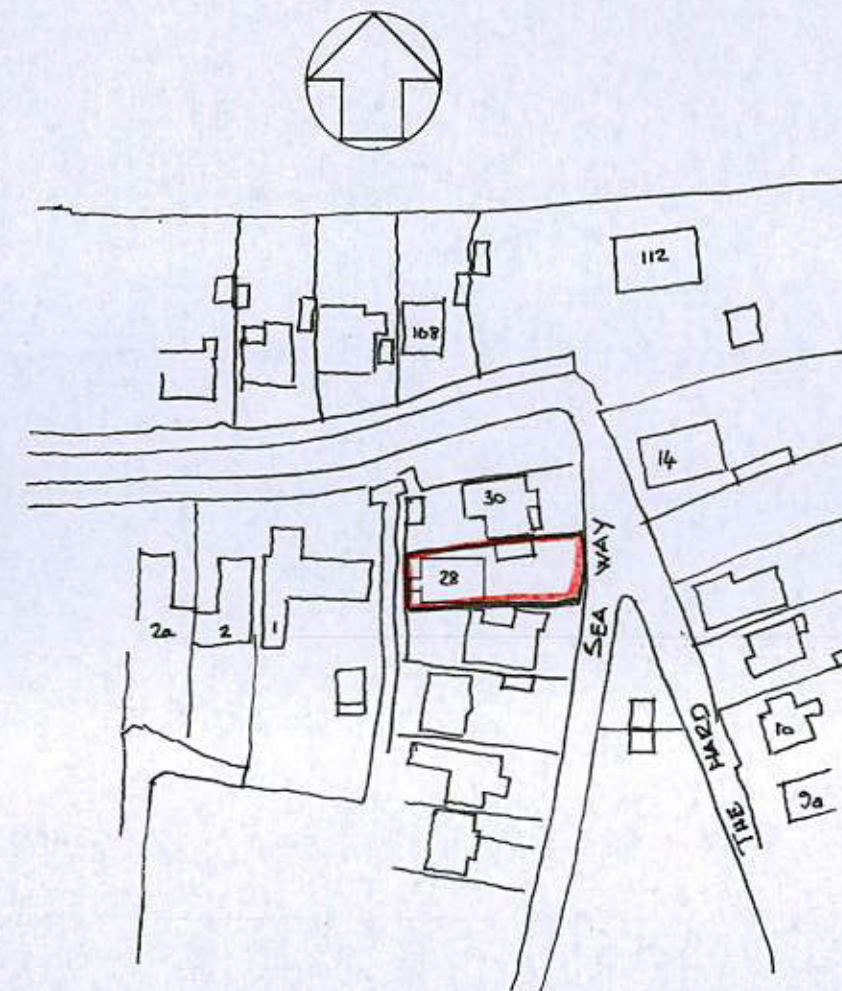

LOCATION PLAN 1:1250

DEMOLITION OF EXISTING GARAGE AND PROPOSED
ERECTION SINGLE STOREY SUNROOM & SHOWER ROOM
AT 28 SEA WAY, ELMER SANDS, PO22 6JY

PROPOSED ROOF/SITE PLAN & LOCATION PLAN

SCALE - 1:1250 1:200
DATE - DEC 2014
DWG NO - JSZ