




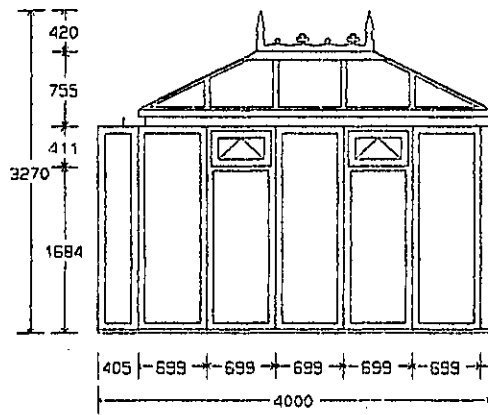


LEFT ELEVATION

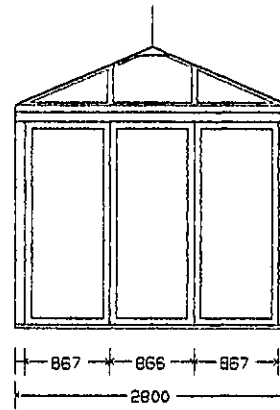


FRONT ELEVATION

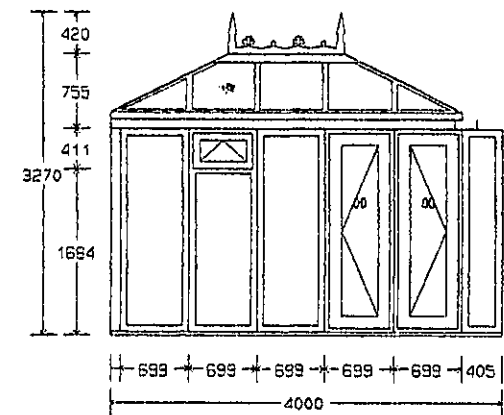


RIGHT ELEVATION

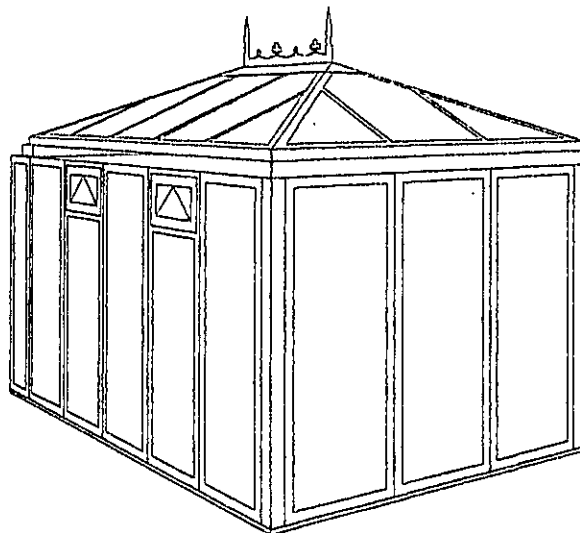

LEFT PERSPECTIVE

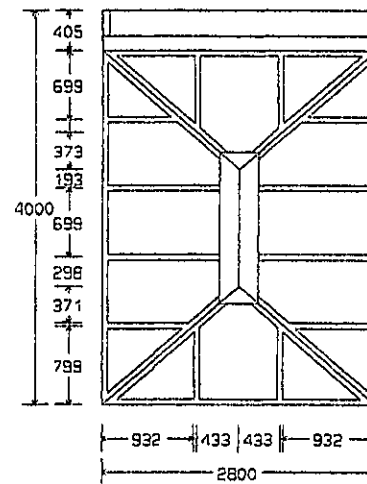

ROOF

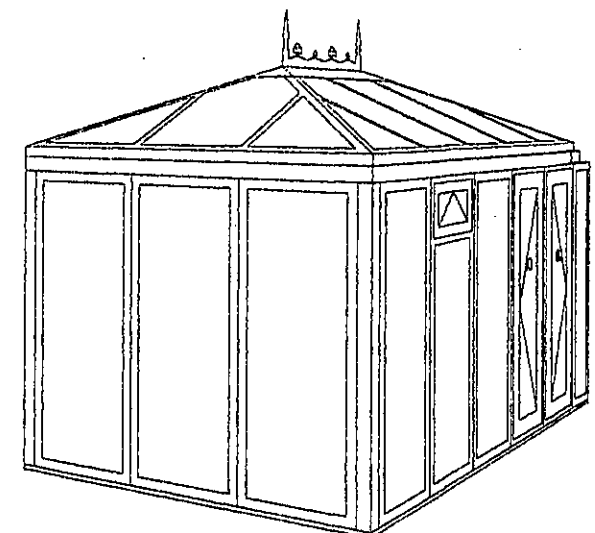

RIGHT PERSPECTIVE

PREPARED FOR : MR AND MRS JACKSON
7 TEMPLESHEEN ROAD
ELMER
WEST SUSSEX
PO22 6JB

PREPARED BY : OUTSIDE INTERESTS

NOT TO BE USED AS A WORKING DRAWING
DIMENSIONS ARE EXTERNAL BASE

SCALE : 1: 34

DATE : 18 FEB 2014

DRAWING NO : MP14/DJ/01