
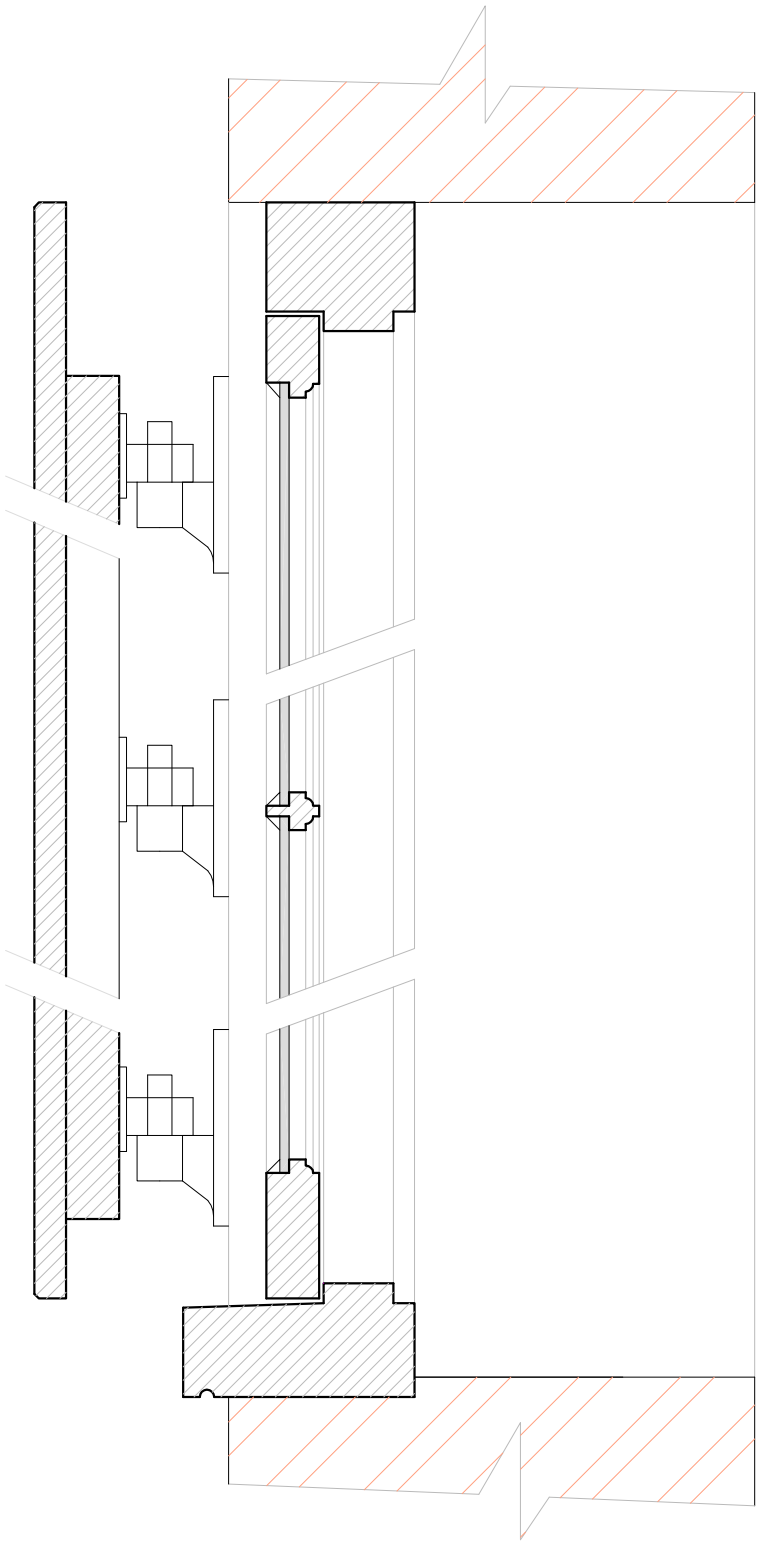


WINDOW DETAIL
(VERTICAL SECTION)

Ledged and braced 'Sapele' wood shutters.
100 mm wide T,G&V boarding with 145 mm ledges and braces.

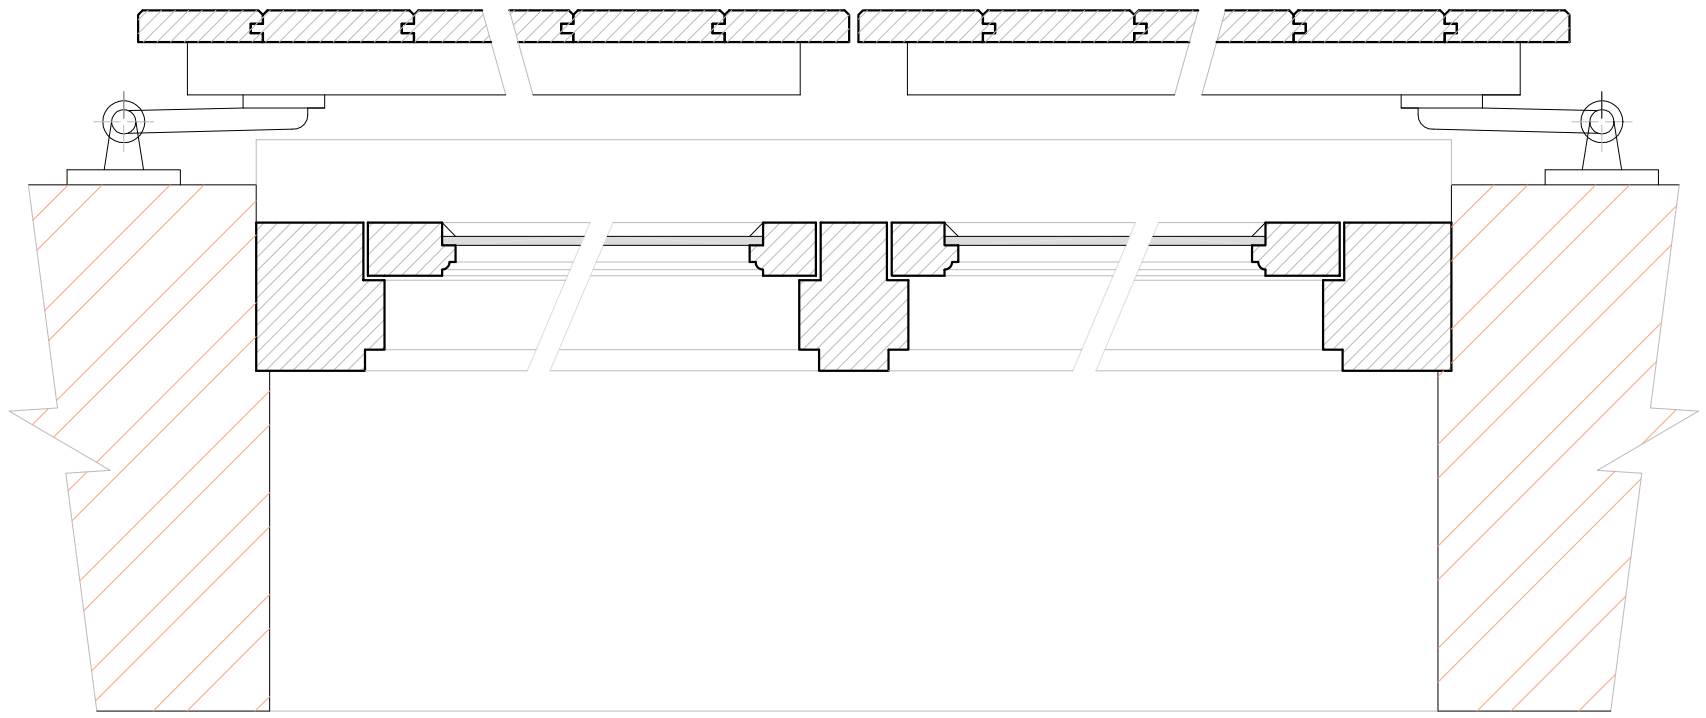

WINDOW DETAIL
(HORIZONTAL SECTION)

# PROPOSED
# WINDOW/SHUTTER DETAIL

**SUSSEX BUILDING CONSULTANCY LIMITED**

1 SEA LANE, MIDDLETON ON SEA,
BOGNOR REGIS, WEST SUSSEX.

SCALE - 1/5 REV - B DATE - 17/03/2017

partner LABC
3 NORTHCOTE ROAD
BOGNOR REGIS
PO21 5LZ
TEL/FAX - (01243) 861379

ARUN DISTRICT COUNCIL M/30/17/DOC