



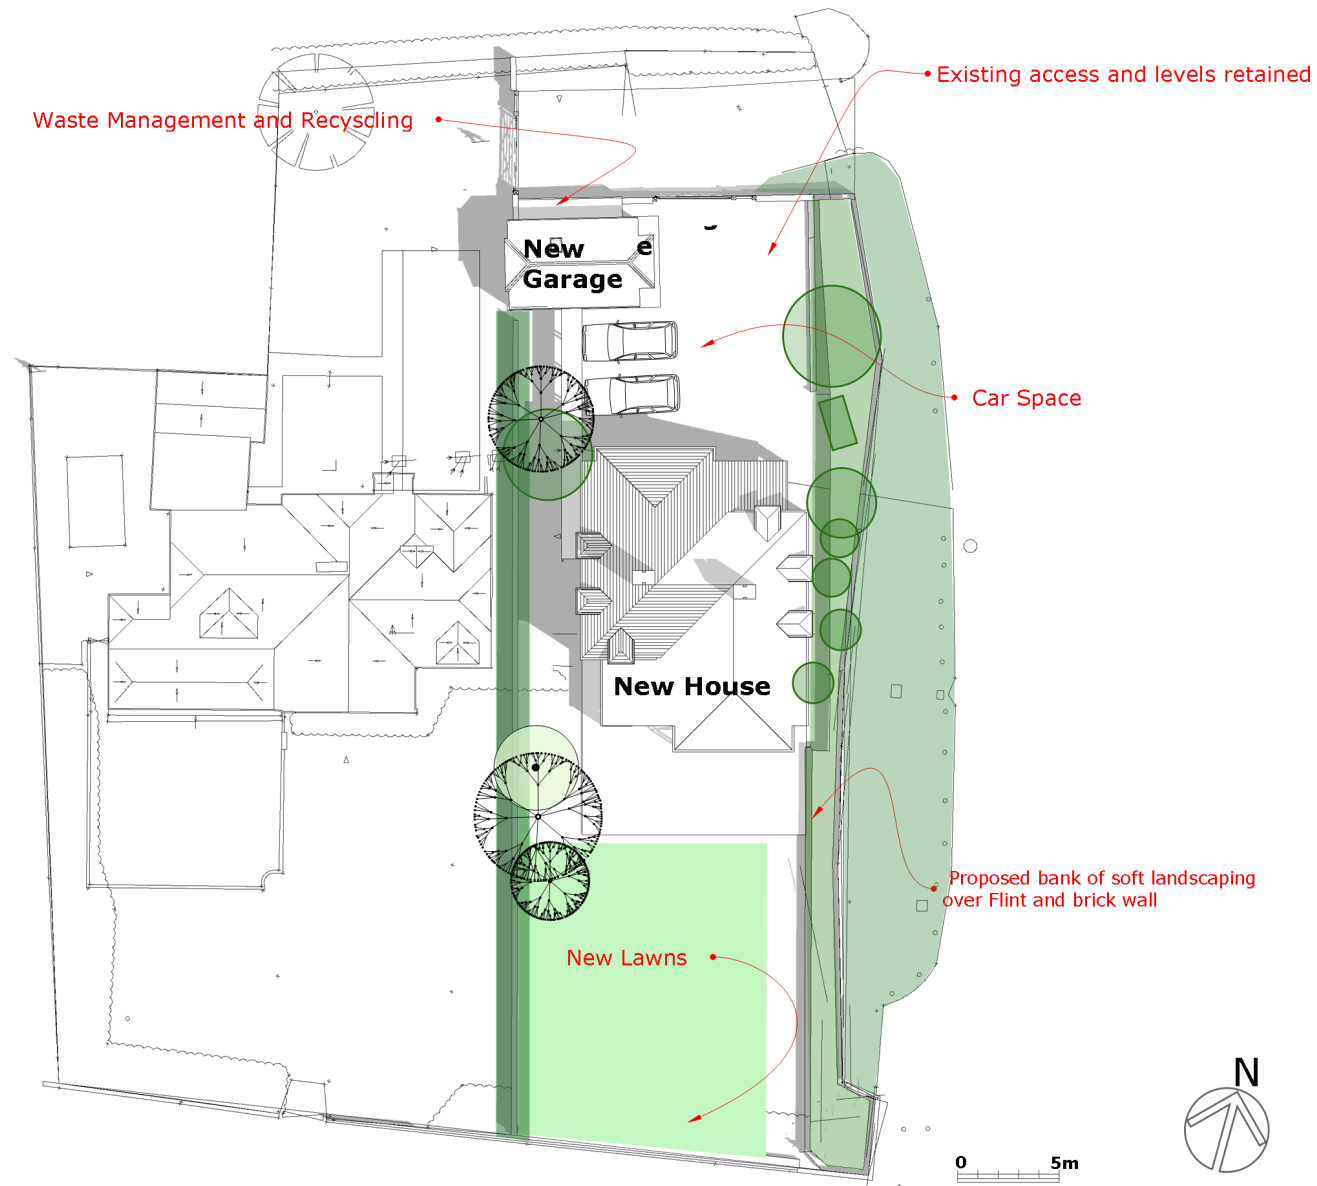

**Proposed Landscaping
and Car Parking
1:250**

Planning Application: 46a Sea Lane Middleton On Sea West Sussex 29 March 2019

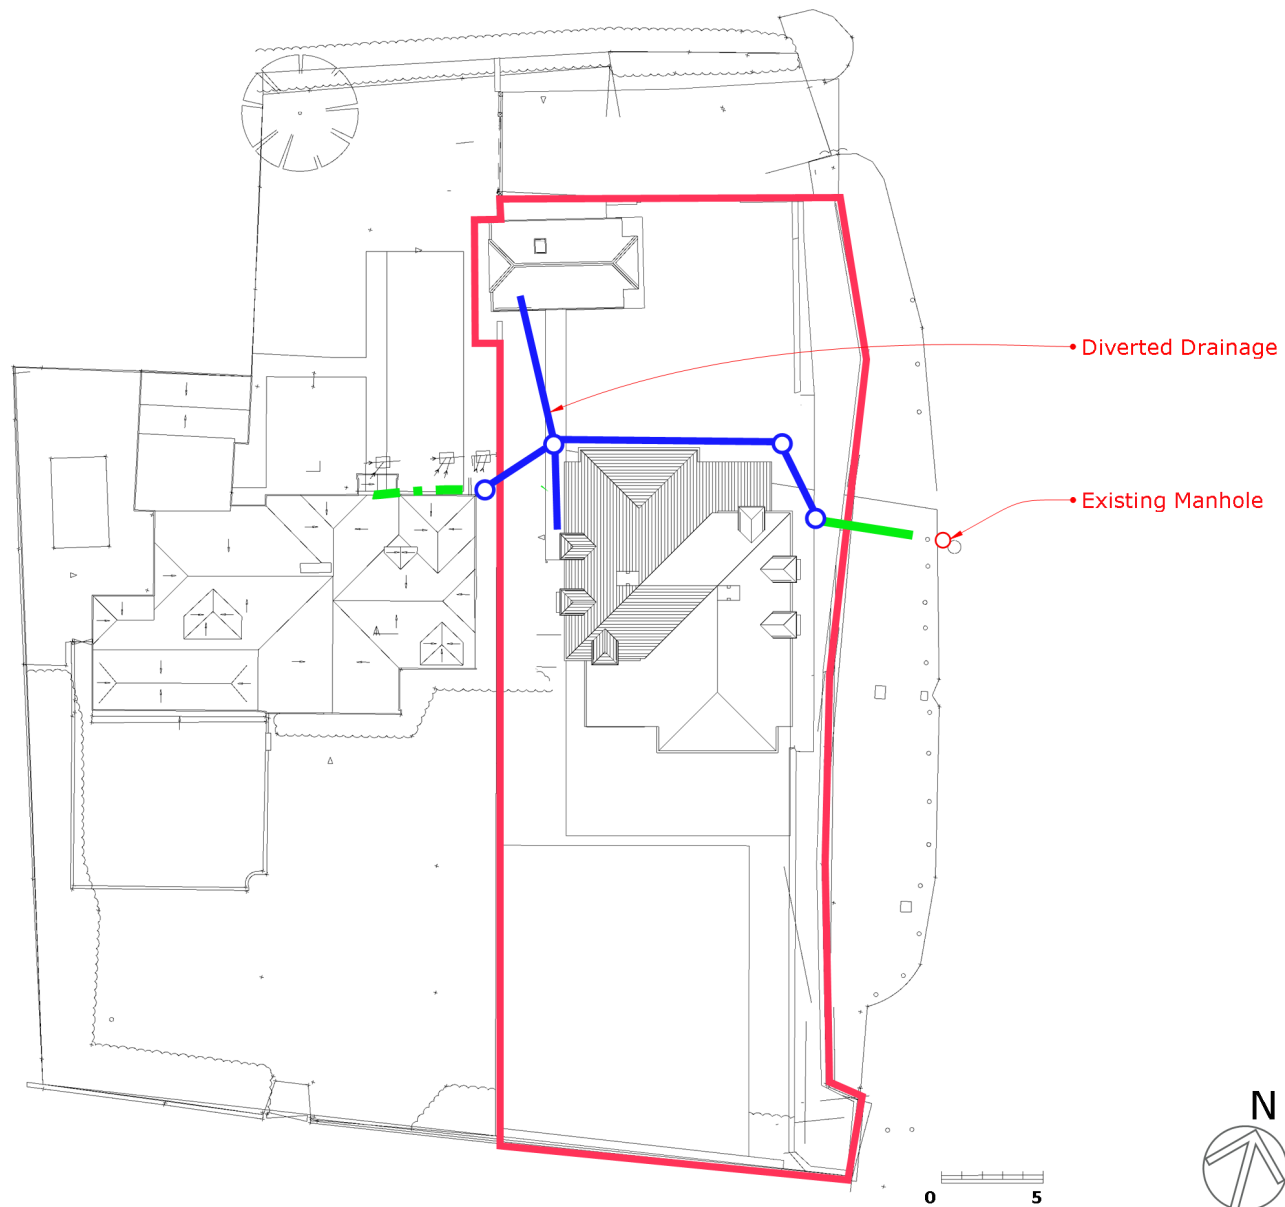

Drainage diversions 1:250 @a3 (Indicative)

Planning Application: 46a Sea Lane Middleton On Sea West Sussex 29 March 2019