


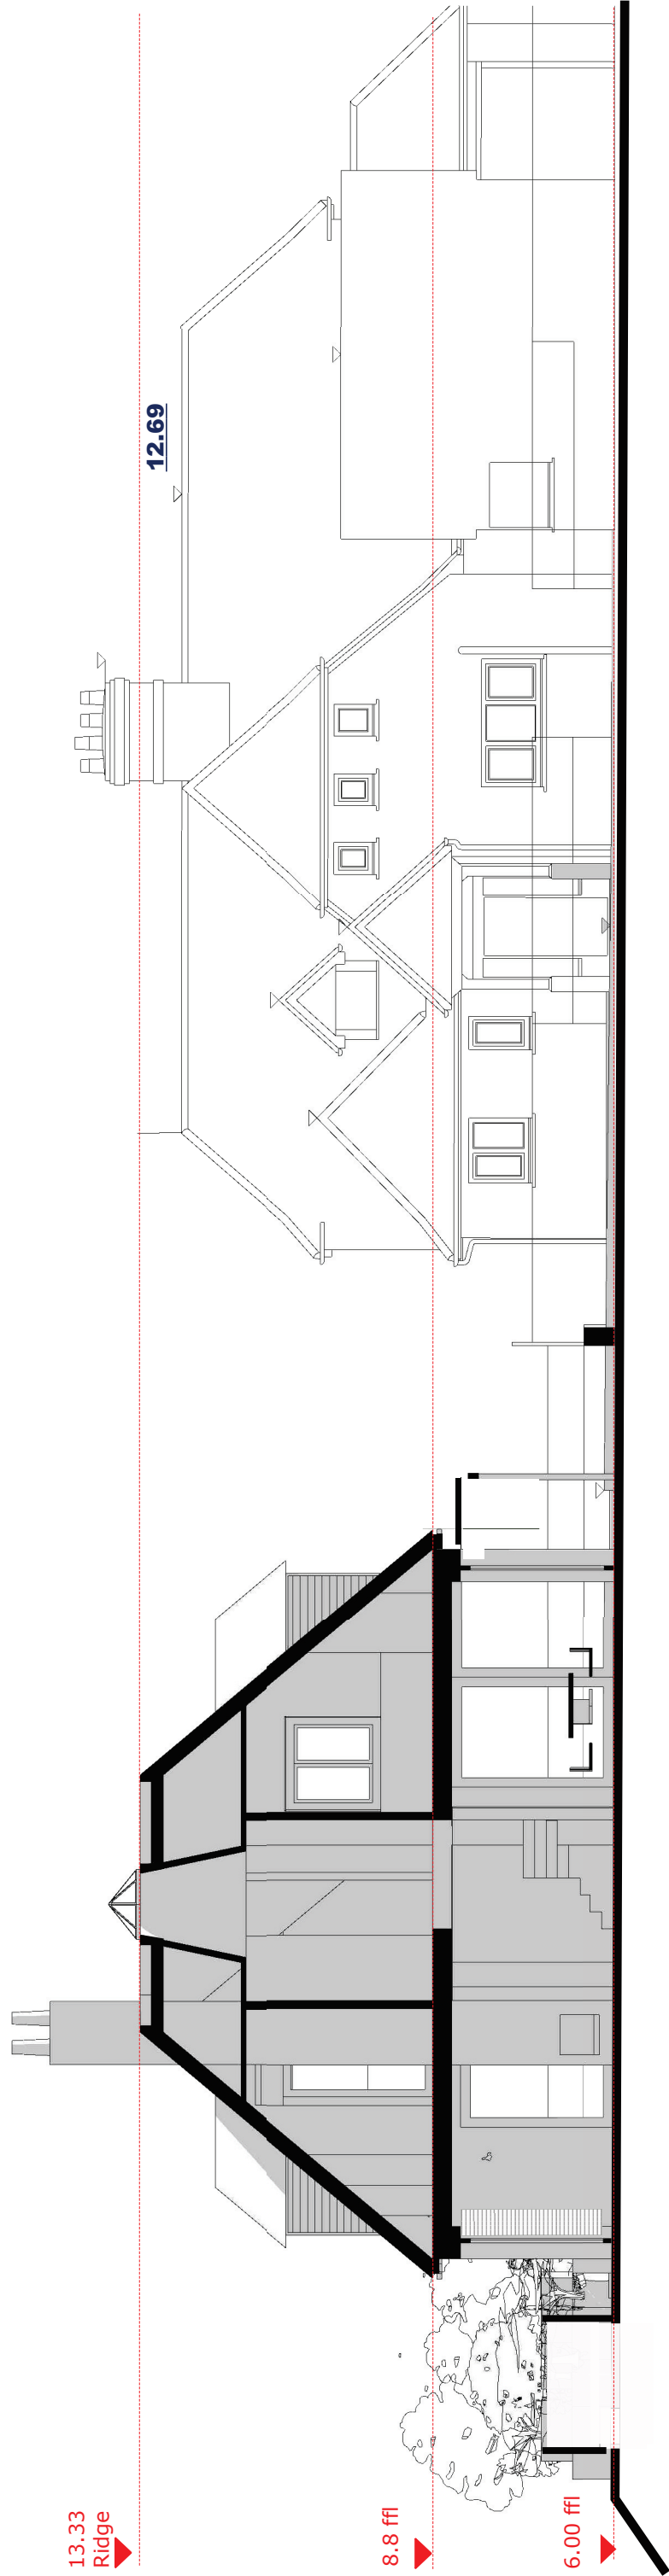

x-Section AA 1:100@a3