


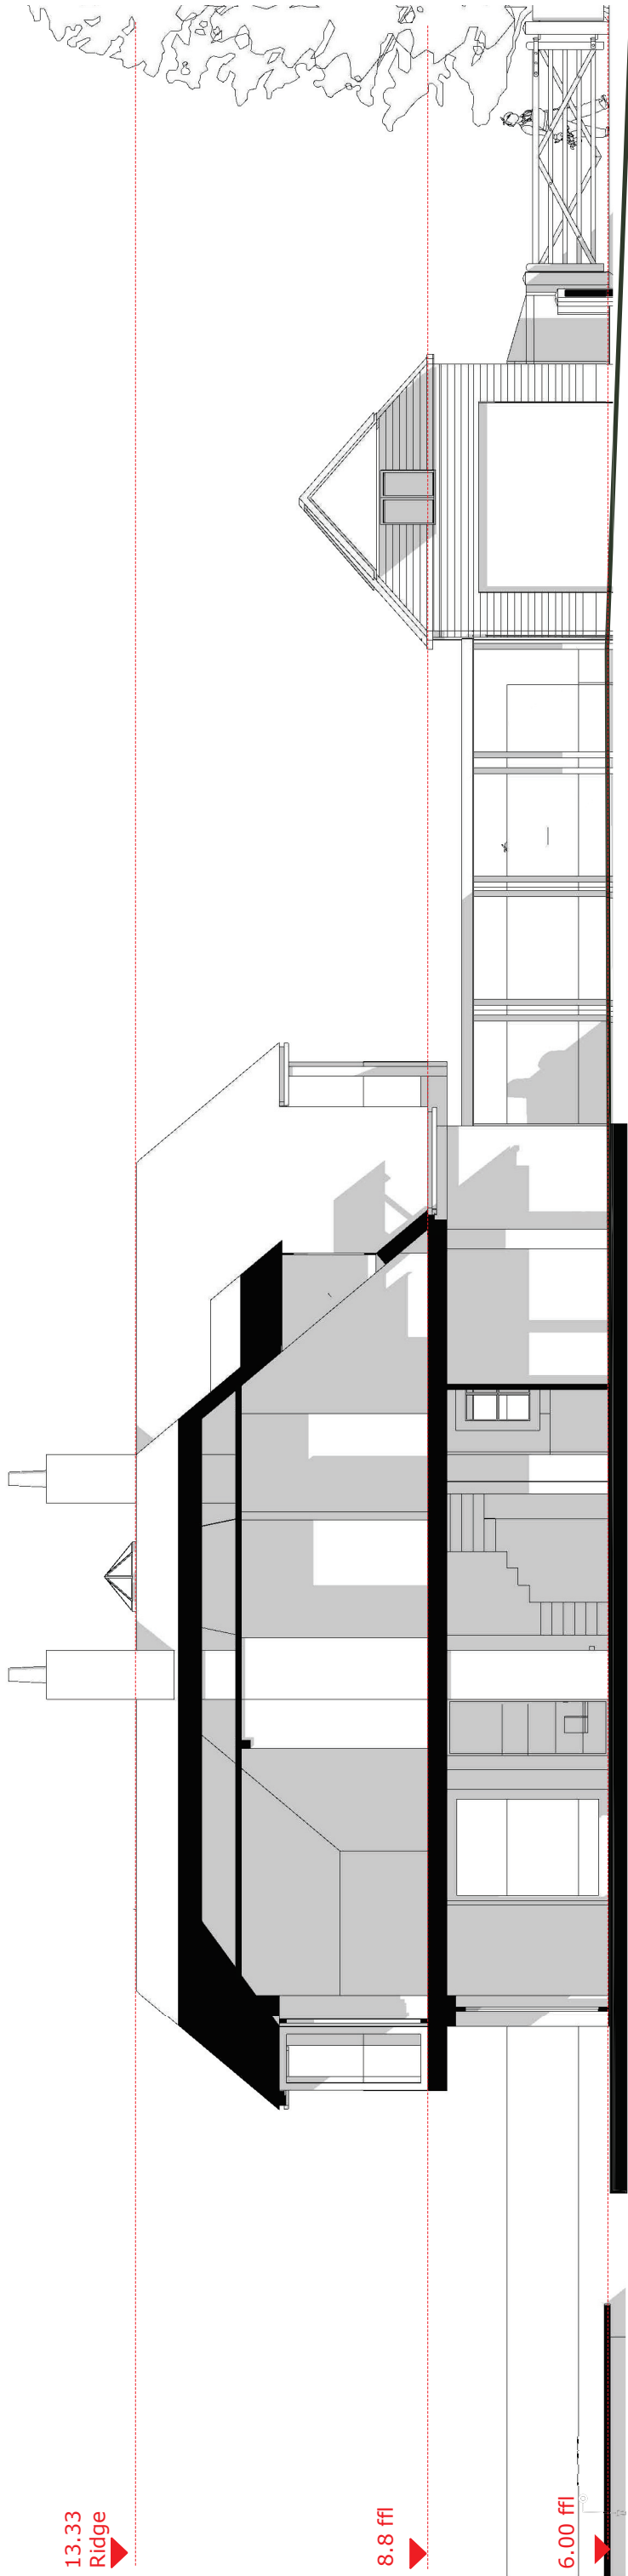

Section BB 1:100@a3