


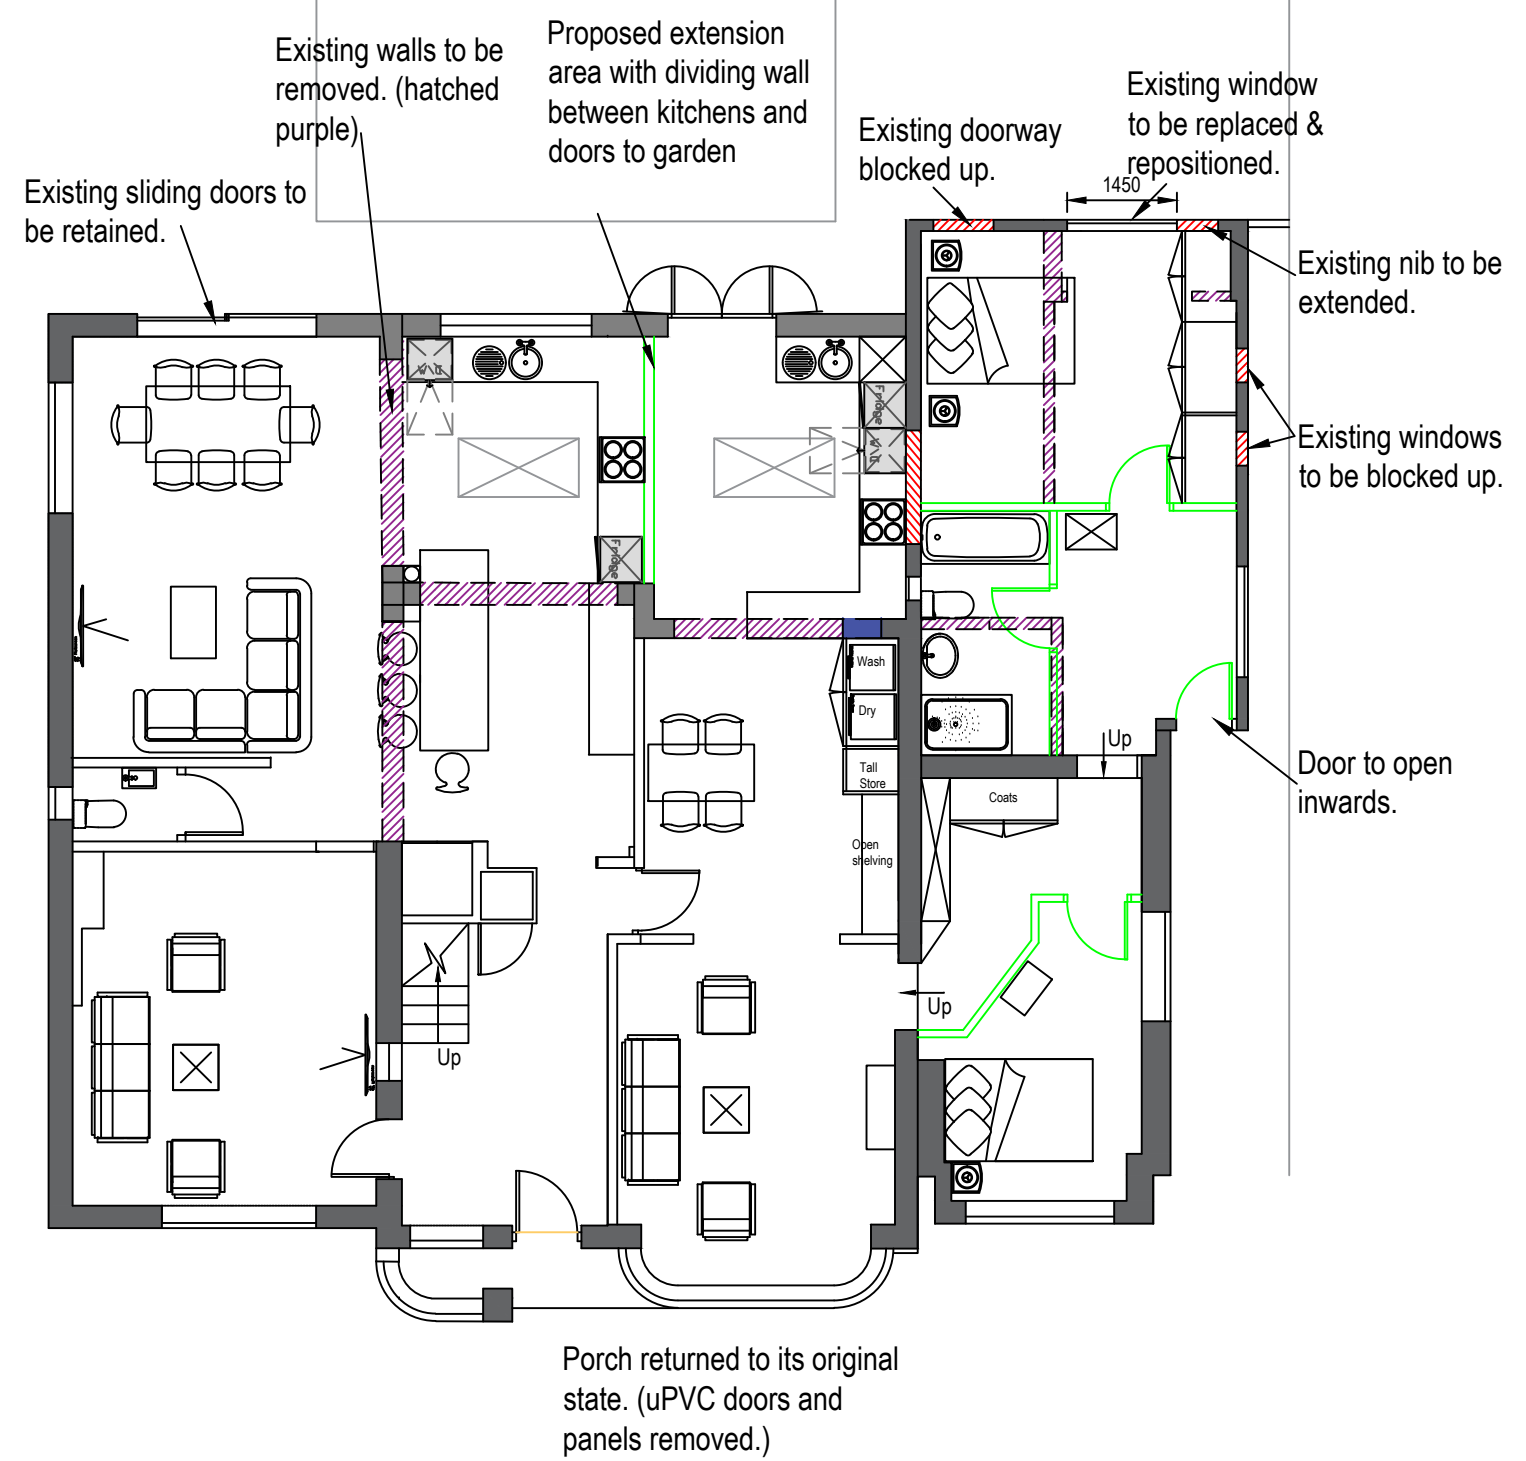

REVISION													
-	A	B	C	D	E	F	G						