


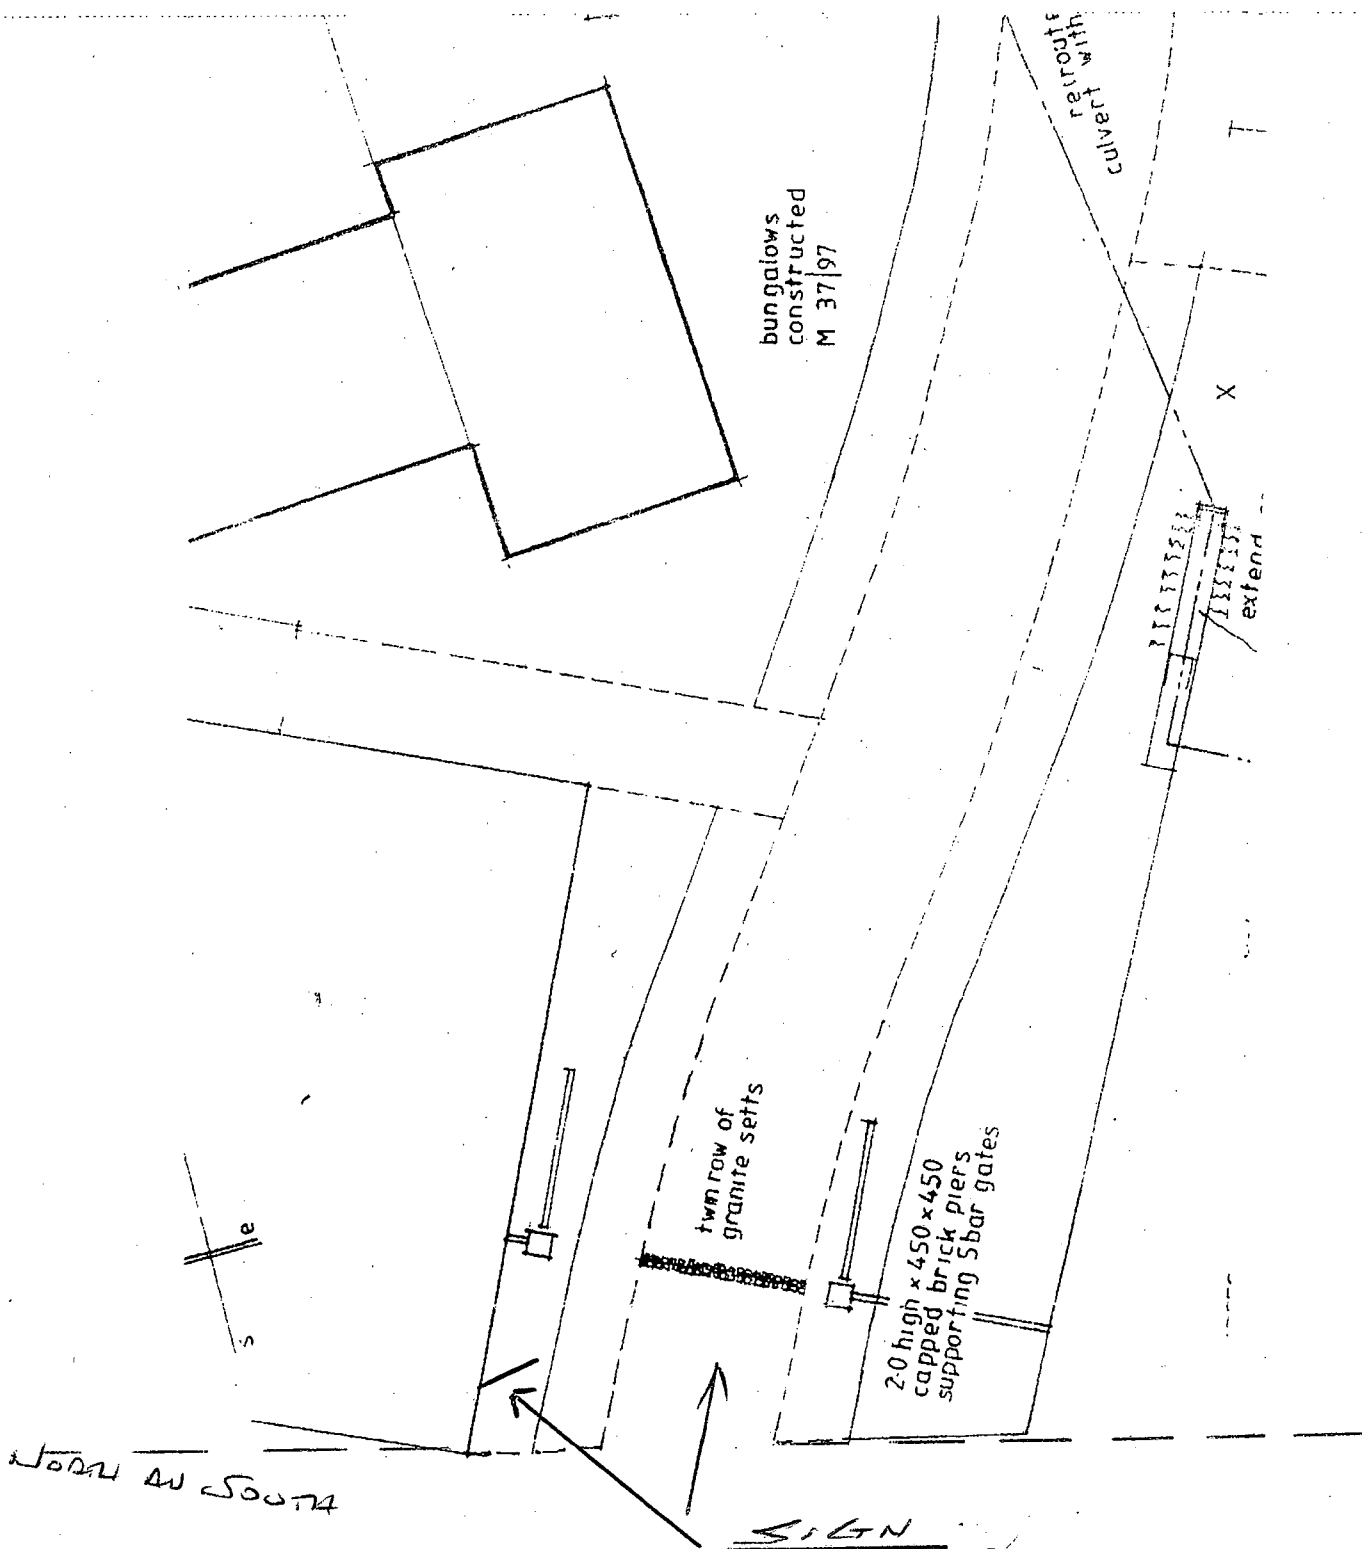

North Arrow South

SIGN

ON WILLOW BROOK DAND

TO Willowbrook

ARUN DISTRICT COUNCIL				
No.	M	34	06	A
RECEIVED		19.5.06.		