



BOUNDARY

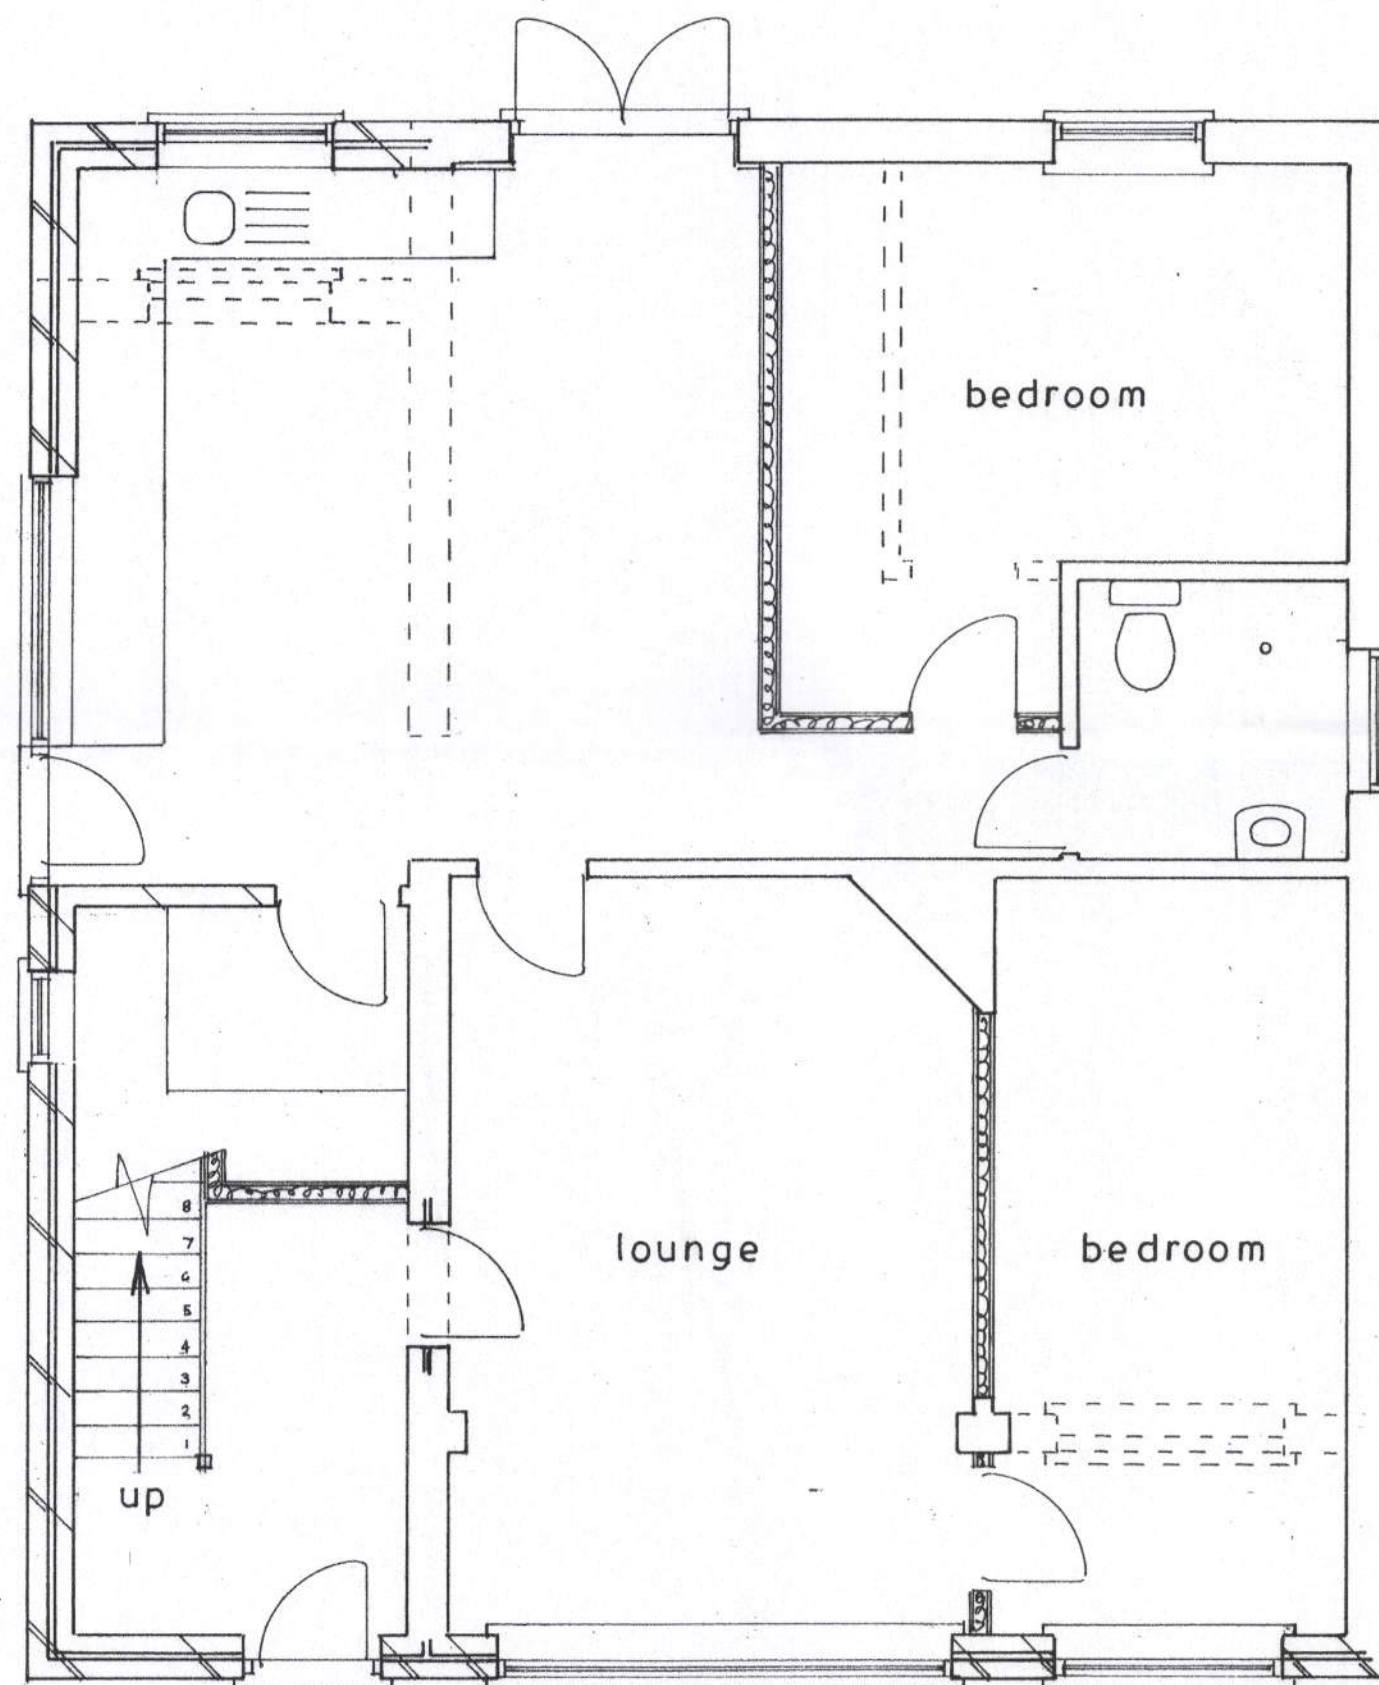

Proposed

PROPOSED TWO STOREY EXTENSION AT 36, THE LAYNE, ELMER FOR MRS. L. GRIFFIN

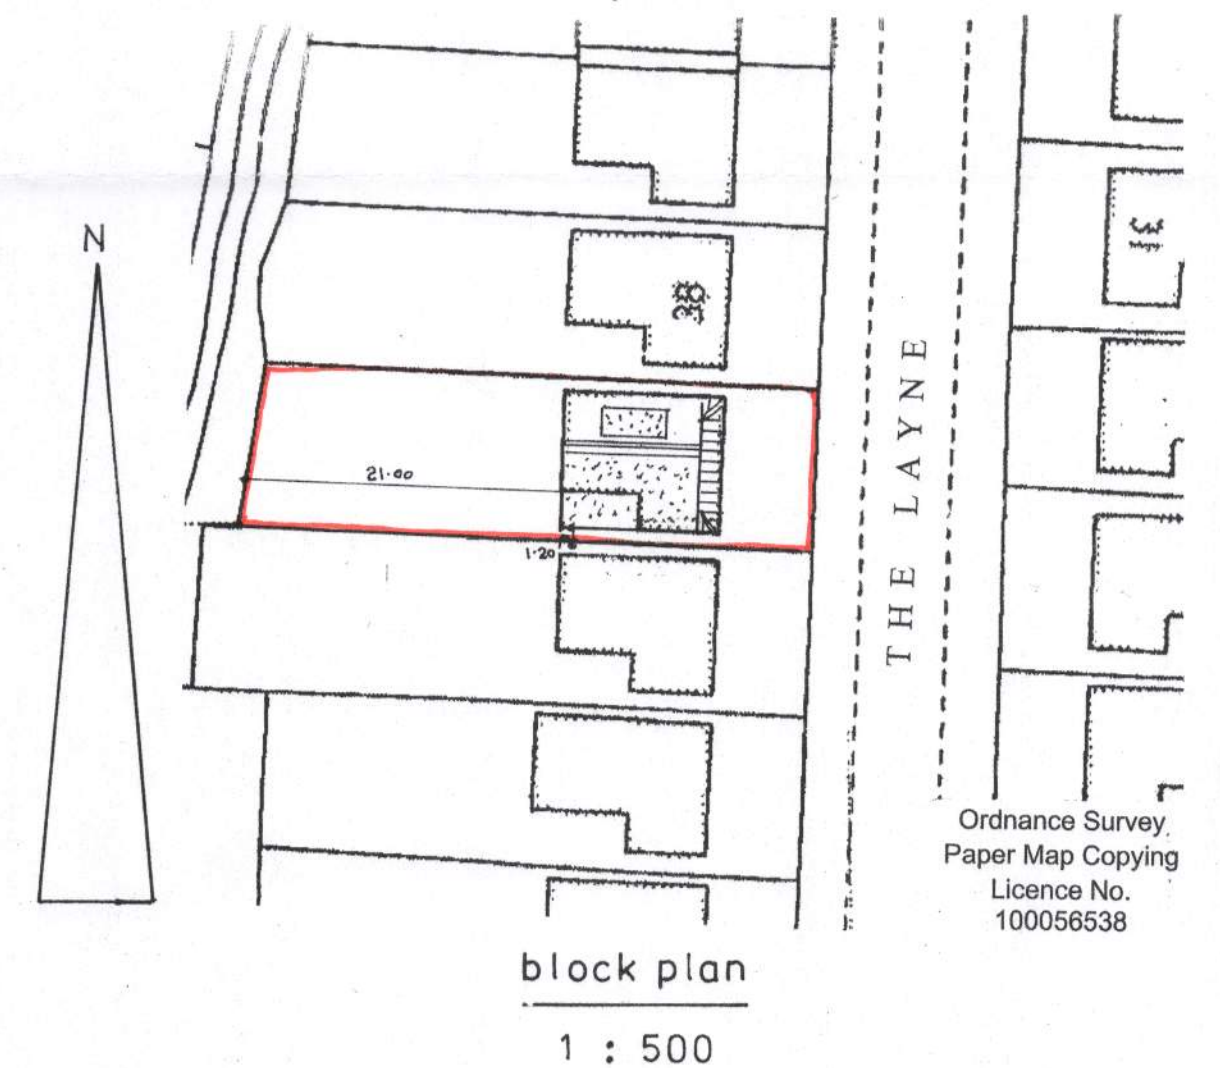

sheet 1 of 3

Bryan Butcher
Rainbow Cottage
Nyetimber Lane
Bognor Regis PO21 3JX
01243 266871
07973 233442
bryan.butcher@btinternet.com
www.bryanbutcher.com

Ordnance Survey,
Paper Map Copying
Licence No.
100056538