



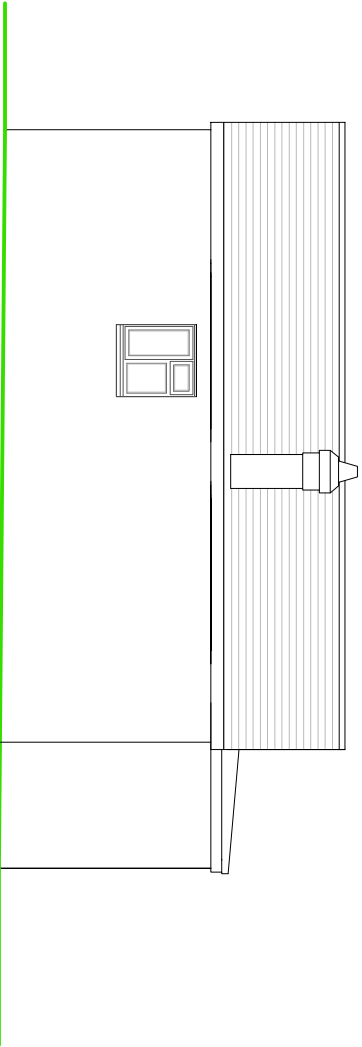

SIDE ELEVATION

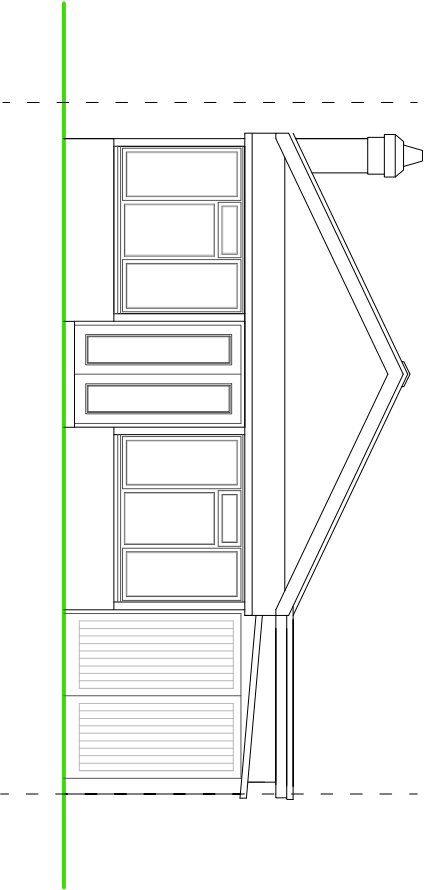


FRONT ELEVATION

NOTES


ROOF - Slate tiles to pitched roof, felted 'lean to' porch roof.

WALLS - Mixture of painted render, decorative blockwork and white PVC cladding.


WINDOWS/DOORS - White framed PVC double glazed units.

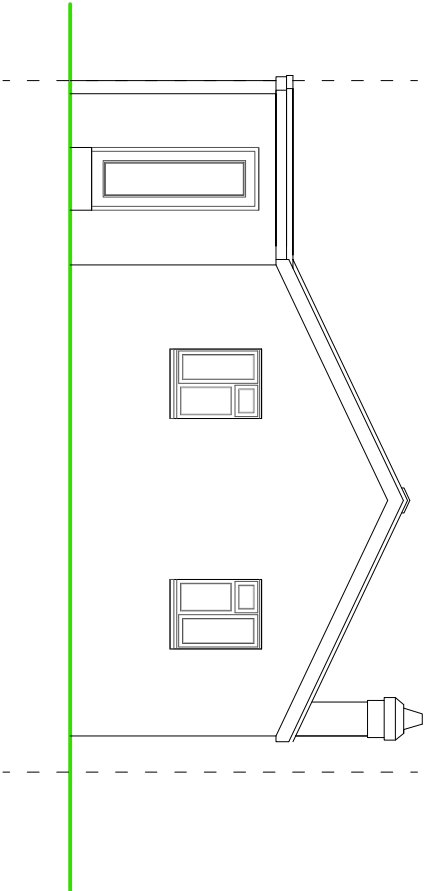

REAR ELEVATION

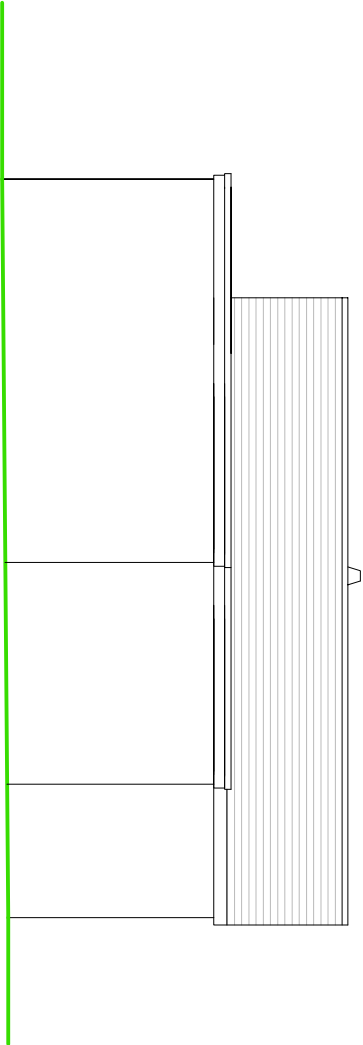

SIDE ELEVATION

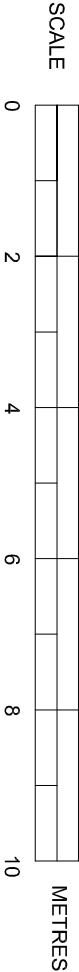

EXISTING ELEVATIONS