



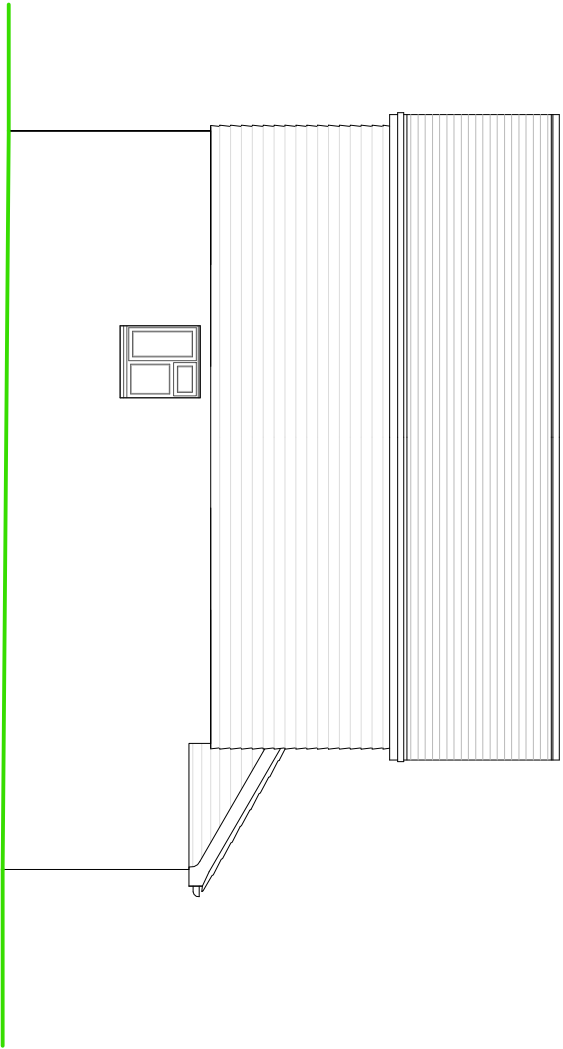

SIDE ELEVATION

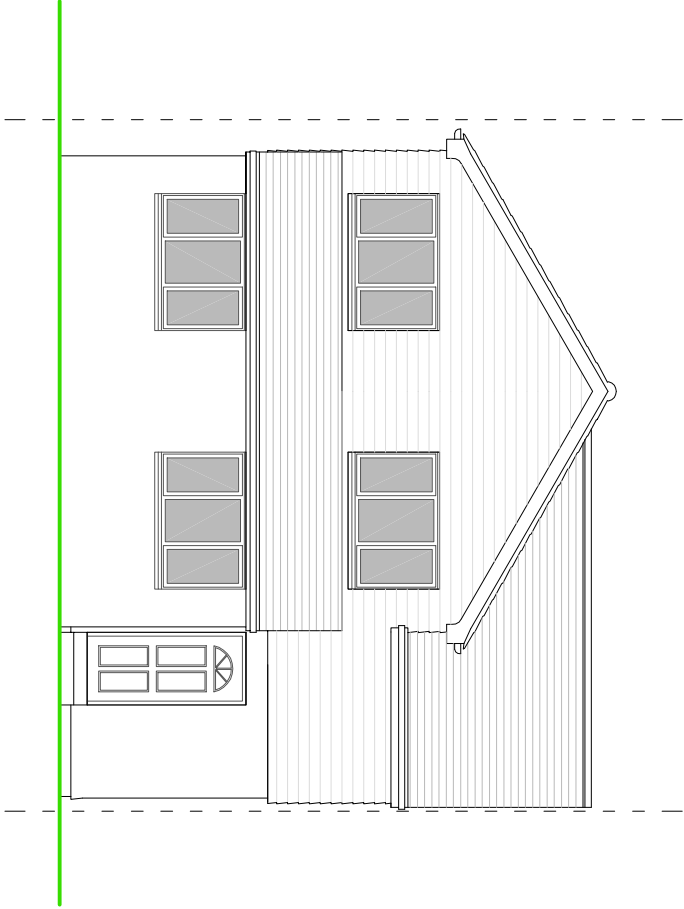


FRONT ELEVATION

NOTES


ROOF - Slate tiles to pitched roof.

WALLS - Mixture of painted render with light coloured 'Marley Eternit, cement based cladding above.


WINDOWS/DOORS - White framed PVC double glazed units.

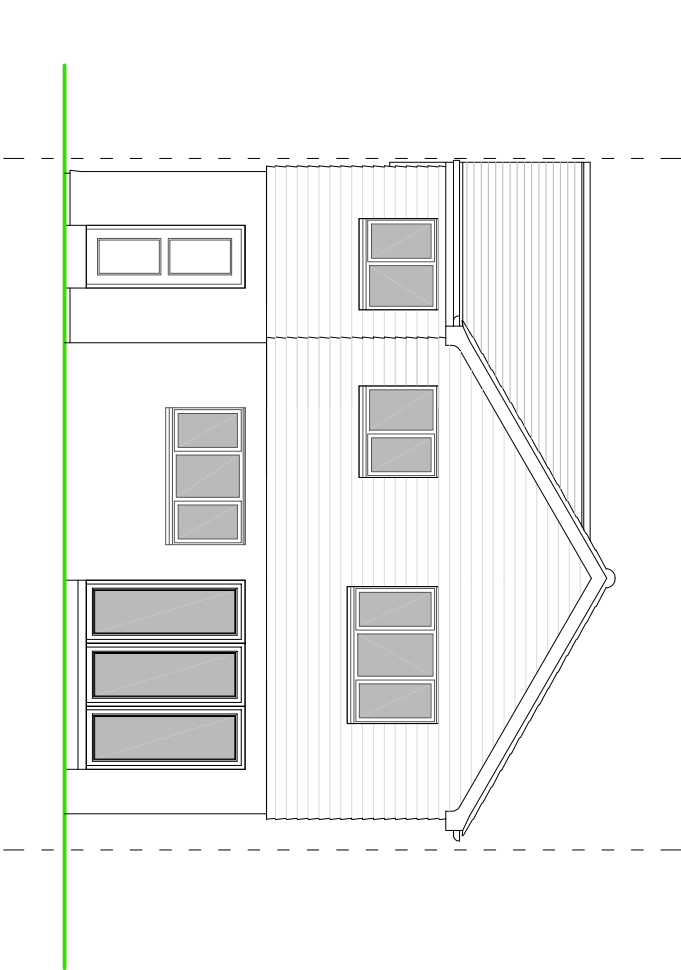

REAR ELEVATION

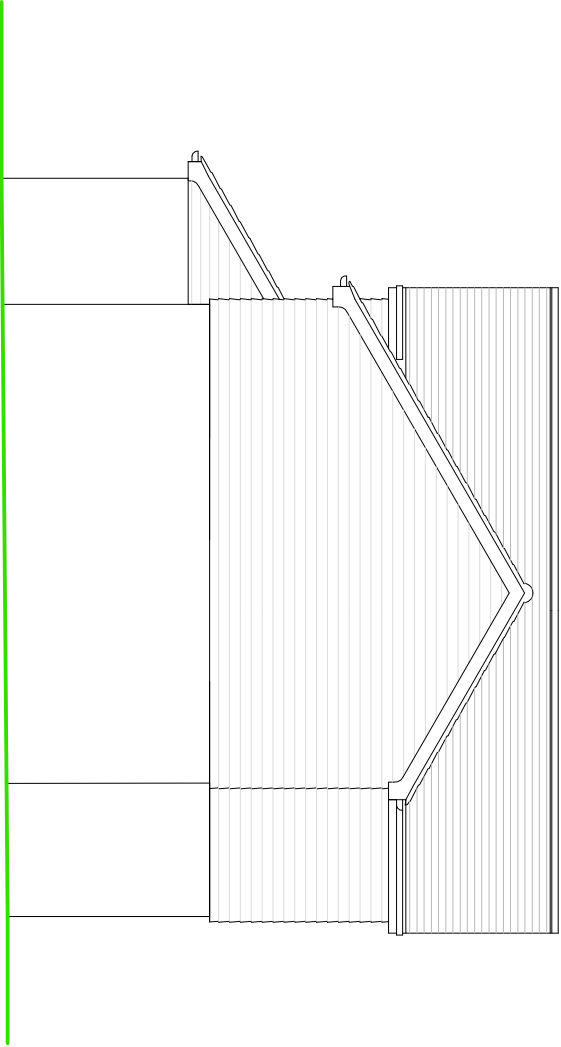

SIDE ELEVATION

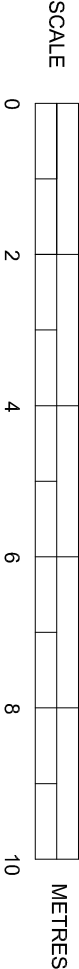

PROPOSED ELEVATIONS

Scale 1:100 on A3

SUSSEX BUILDING CONSULTANCY LIMITED

68 ANCTON WAY, MIDDLETON ON SEA,
BOGNOR REGIS, WEST SUSSEX.

SCALE - 1/100 REV - DATE - 07/06/2026

partner

LABC

3 NORTHGATE ROAD
BOGNOR REGIS
PO21 1LZ

TEL - 01243 386379