
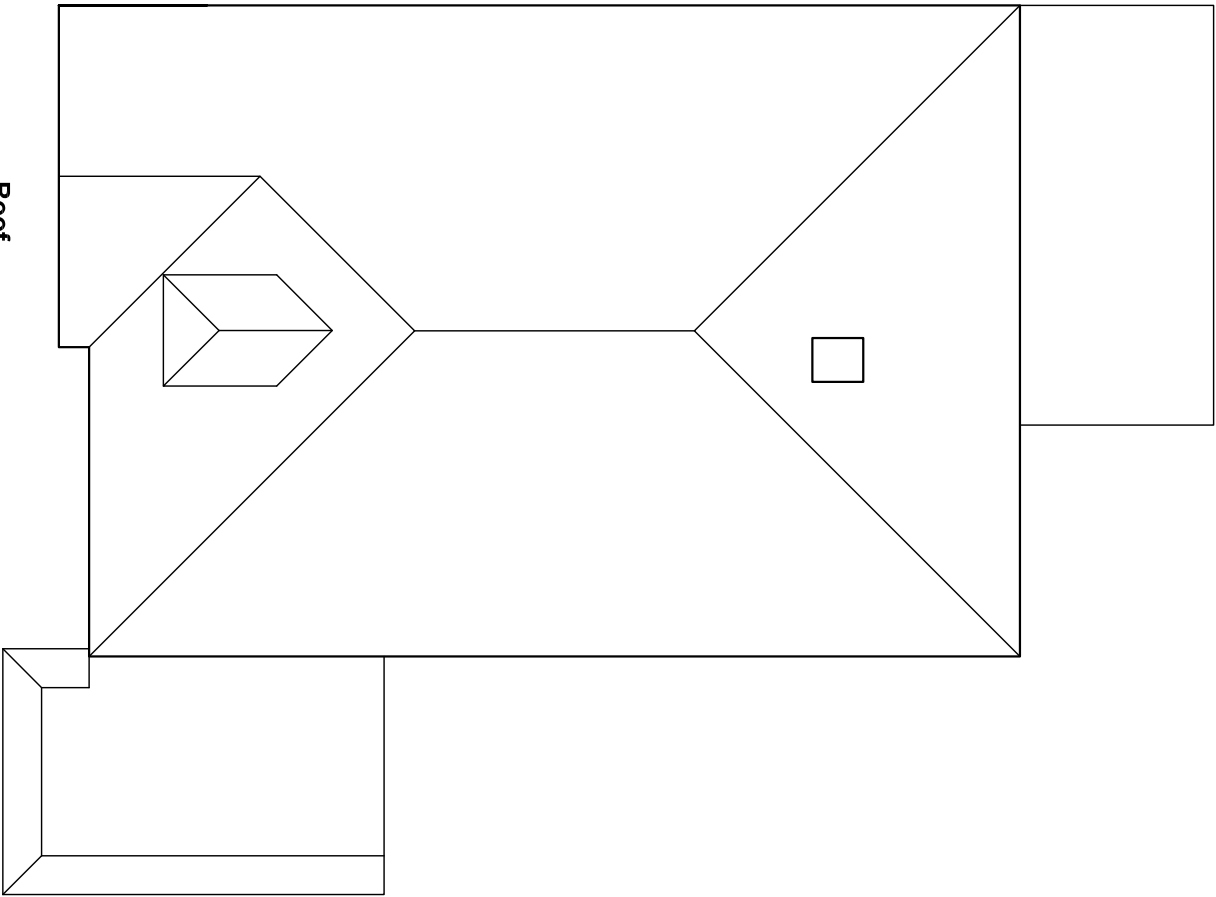
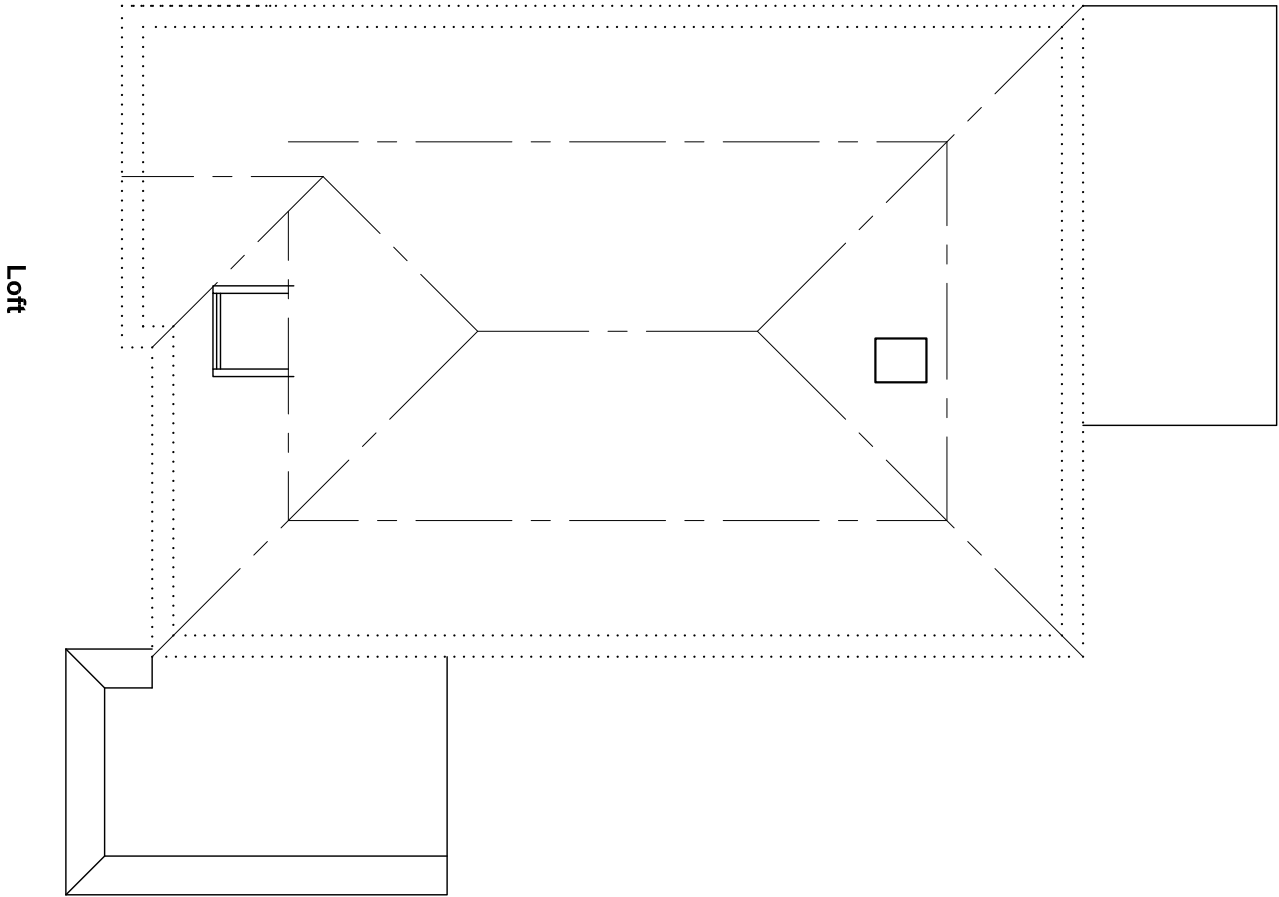
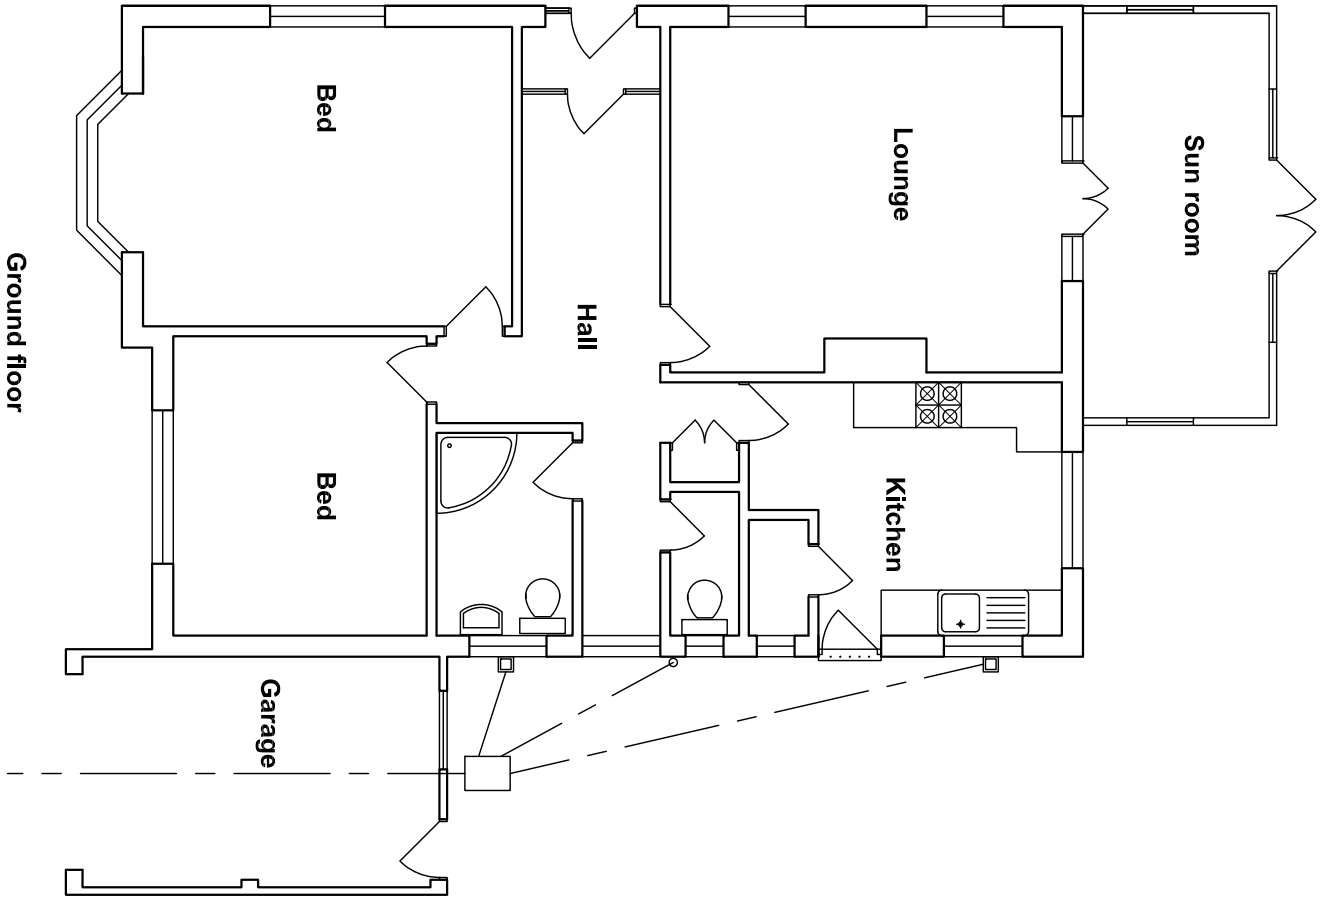


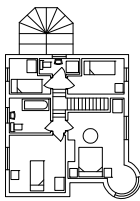

Amendments: –

<i>Bryceson Shaw Associates</i> <i>Surveyors and Designers</i> 2 Wellesley Court, Fitzalan Road, Littlehampton, West Sussex BN17 5JW Tel. 01903 734381 Mobile: 07889 651301 E-mail: brycesonshaw@btinternet.com		
Project: Proposed extensions and loft conversion; 2 First Avenue, Middleton-on-Sea PO22 6ED		
Drawing: Plans as existing		
For: Mr. & Mrs. Reeves		
Drawn: PKS	Date: May 2014	
Scales: 1:100	No: 1588/01/01	
To scale when printed on A3		