
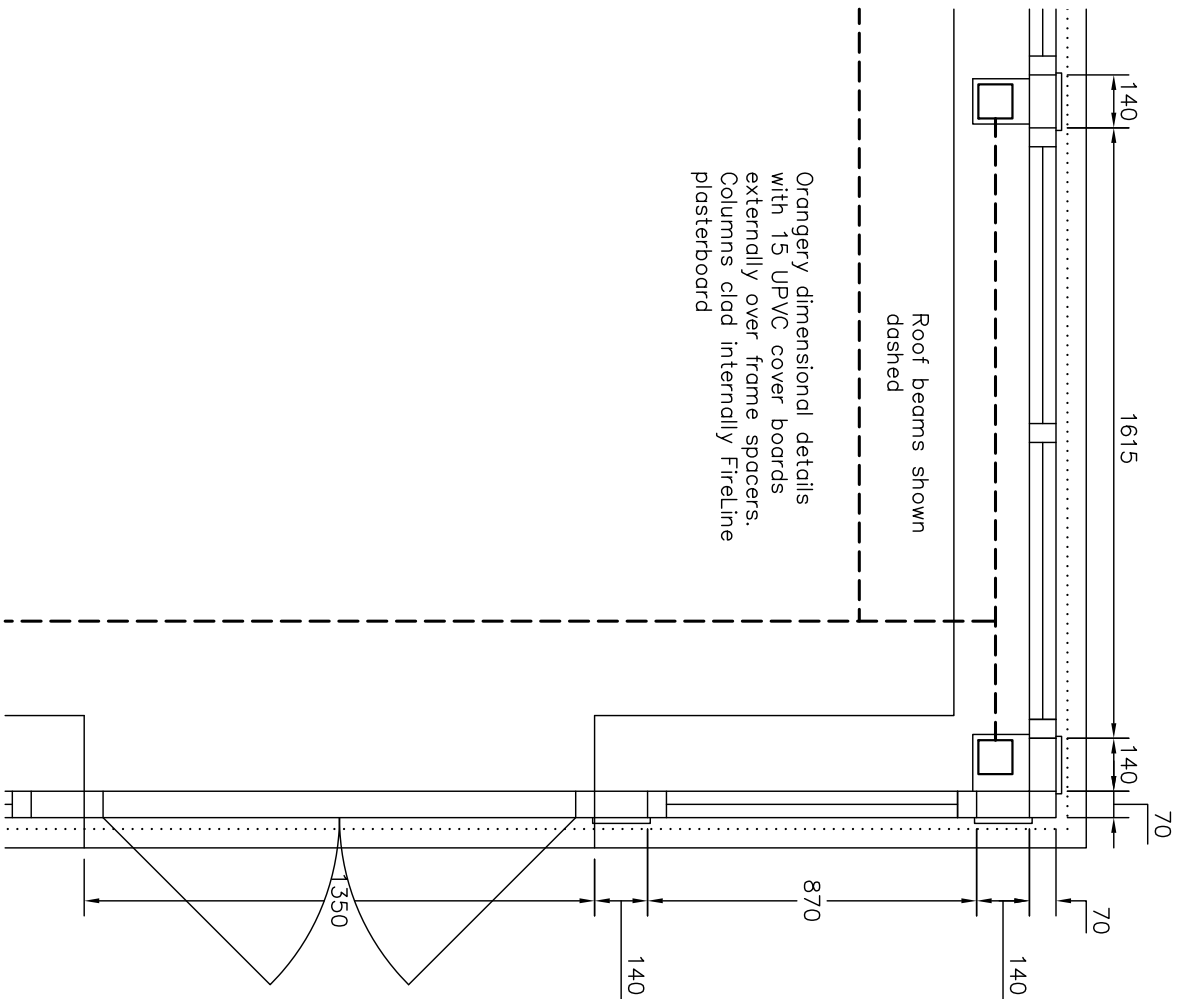
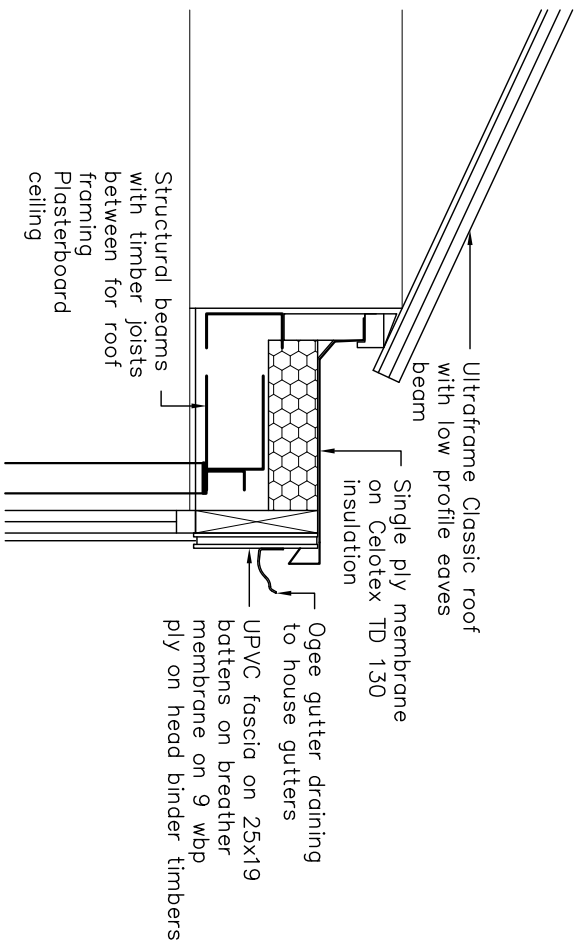


Ensure continuity of insulation envelope through structure at changes of construction types. Maintain 50 ventilation space under non breathable sarking

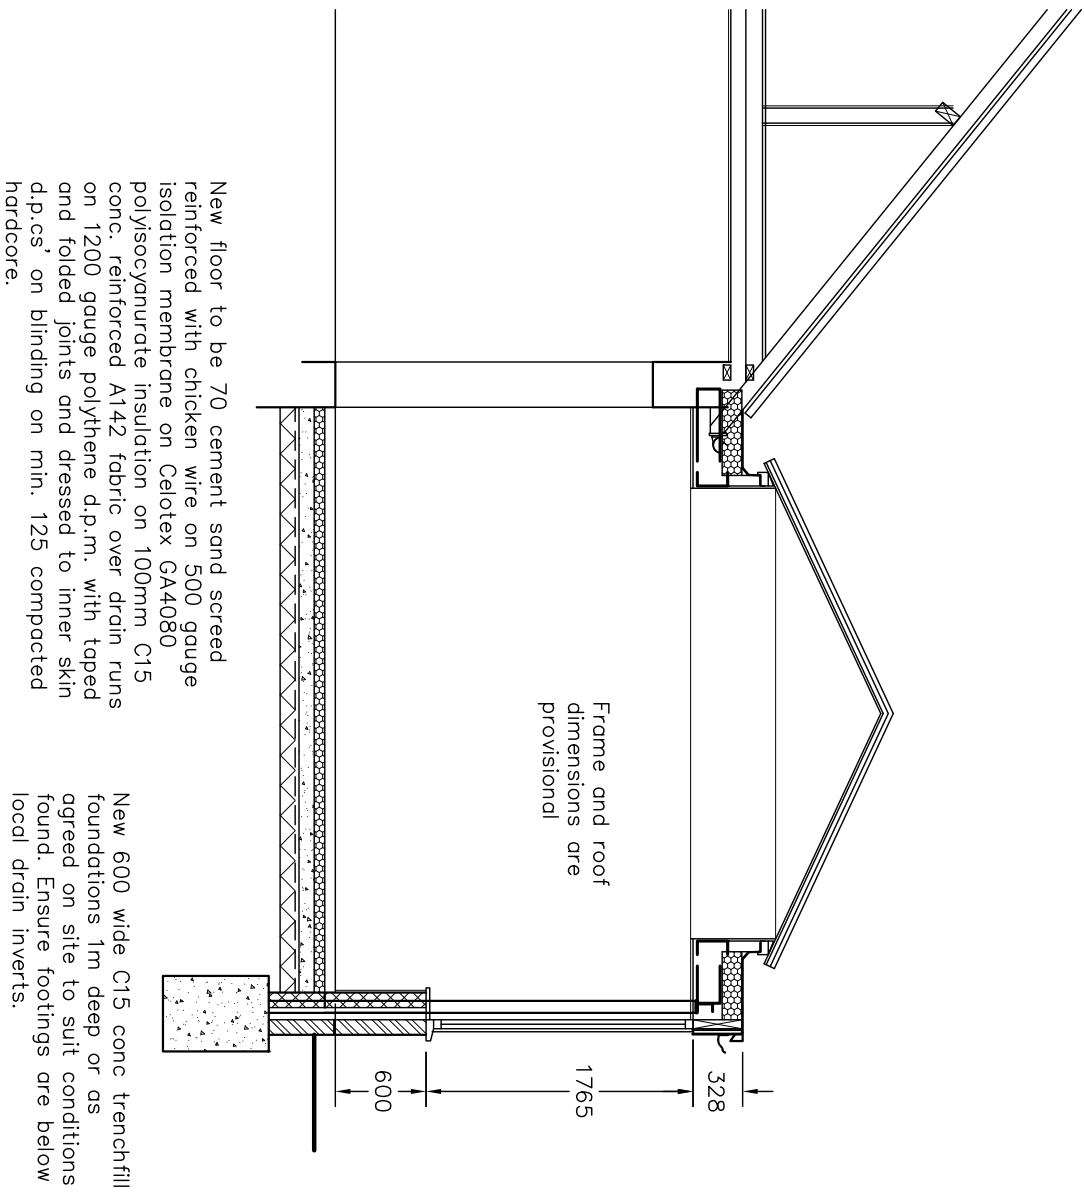

Amendments:—

Bryceson Shaw Associates
Surveyors and Designers

2 Wellesley Court, Fitzalan Road, Littlehampton,
West Sussex BN17 5JW
Tel. 01903 734381 Mobile: 07889 651301
E-mail: brycesonshaw@bhinternet.com

Project:
Proposed extensions and loft conversion; 2 First Avenue,
Middleton-on-Sea PO22 6ED

**Drawing:
Orangery details**

For:
Mr. & Mrs. Reeves

Drawn:	Date:
PKS	May 2014

Scales:	No:
1:20 1:50	1588/01/09

To scale when printed on A3