


BOUNDARY




Proposed

PROPOSED CHALET EXTENSIONS AT 19, SEA LANE, MIDDLETON-ON-SEA
FOR MR. & MRS. N. WATTS.

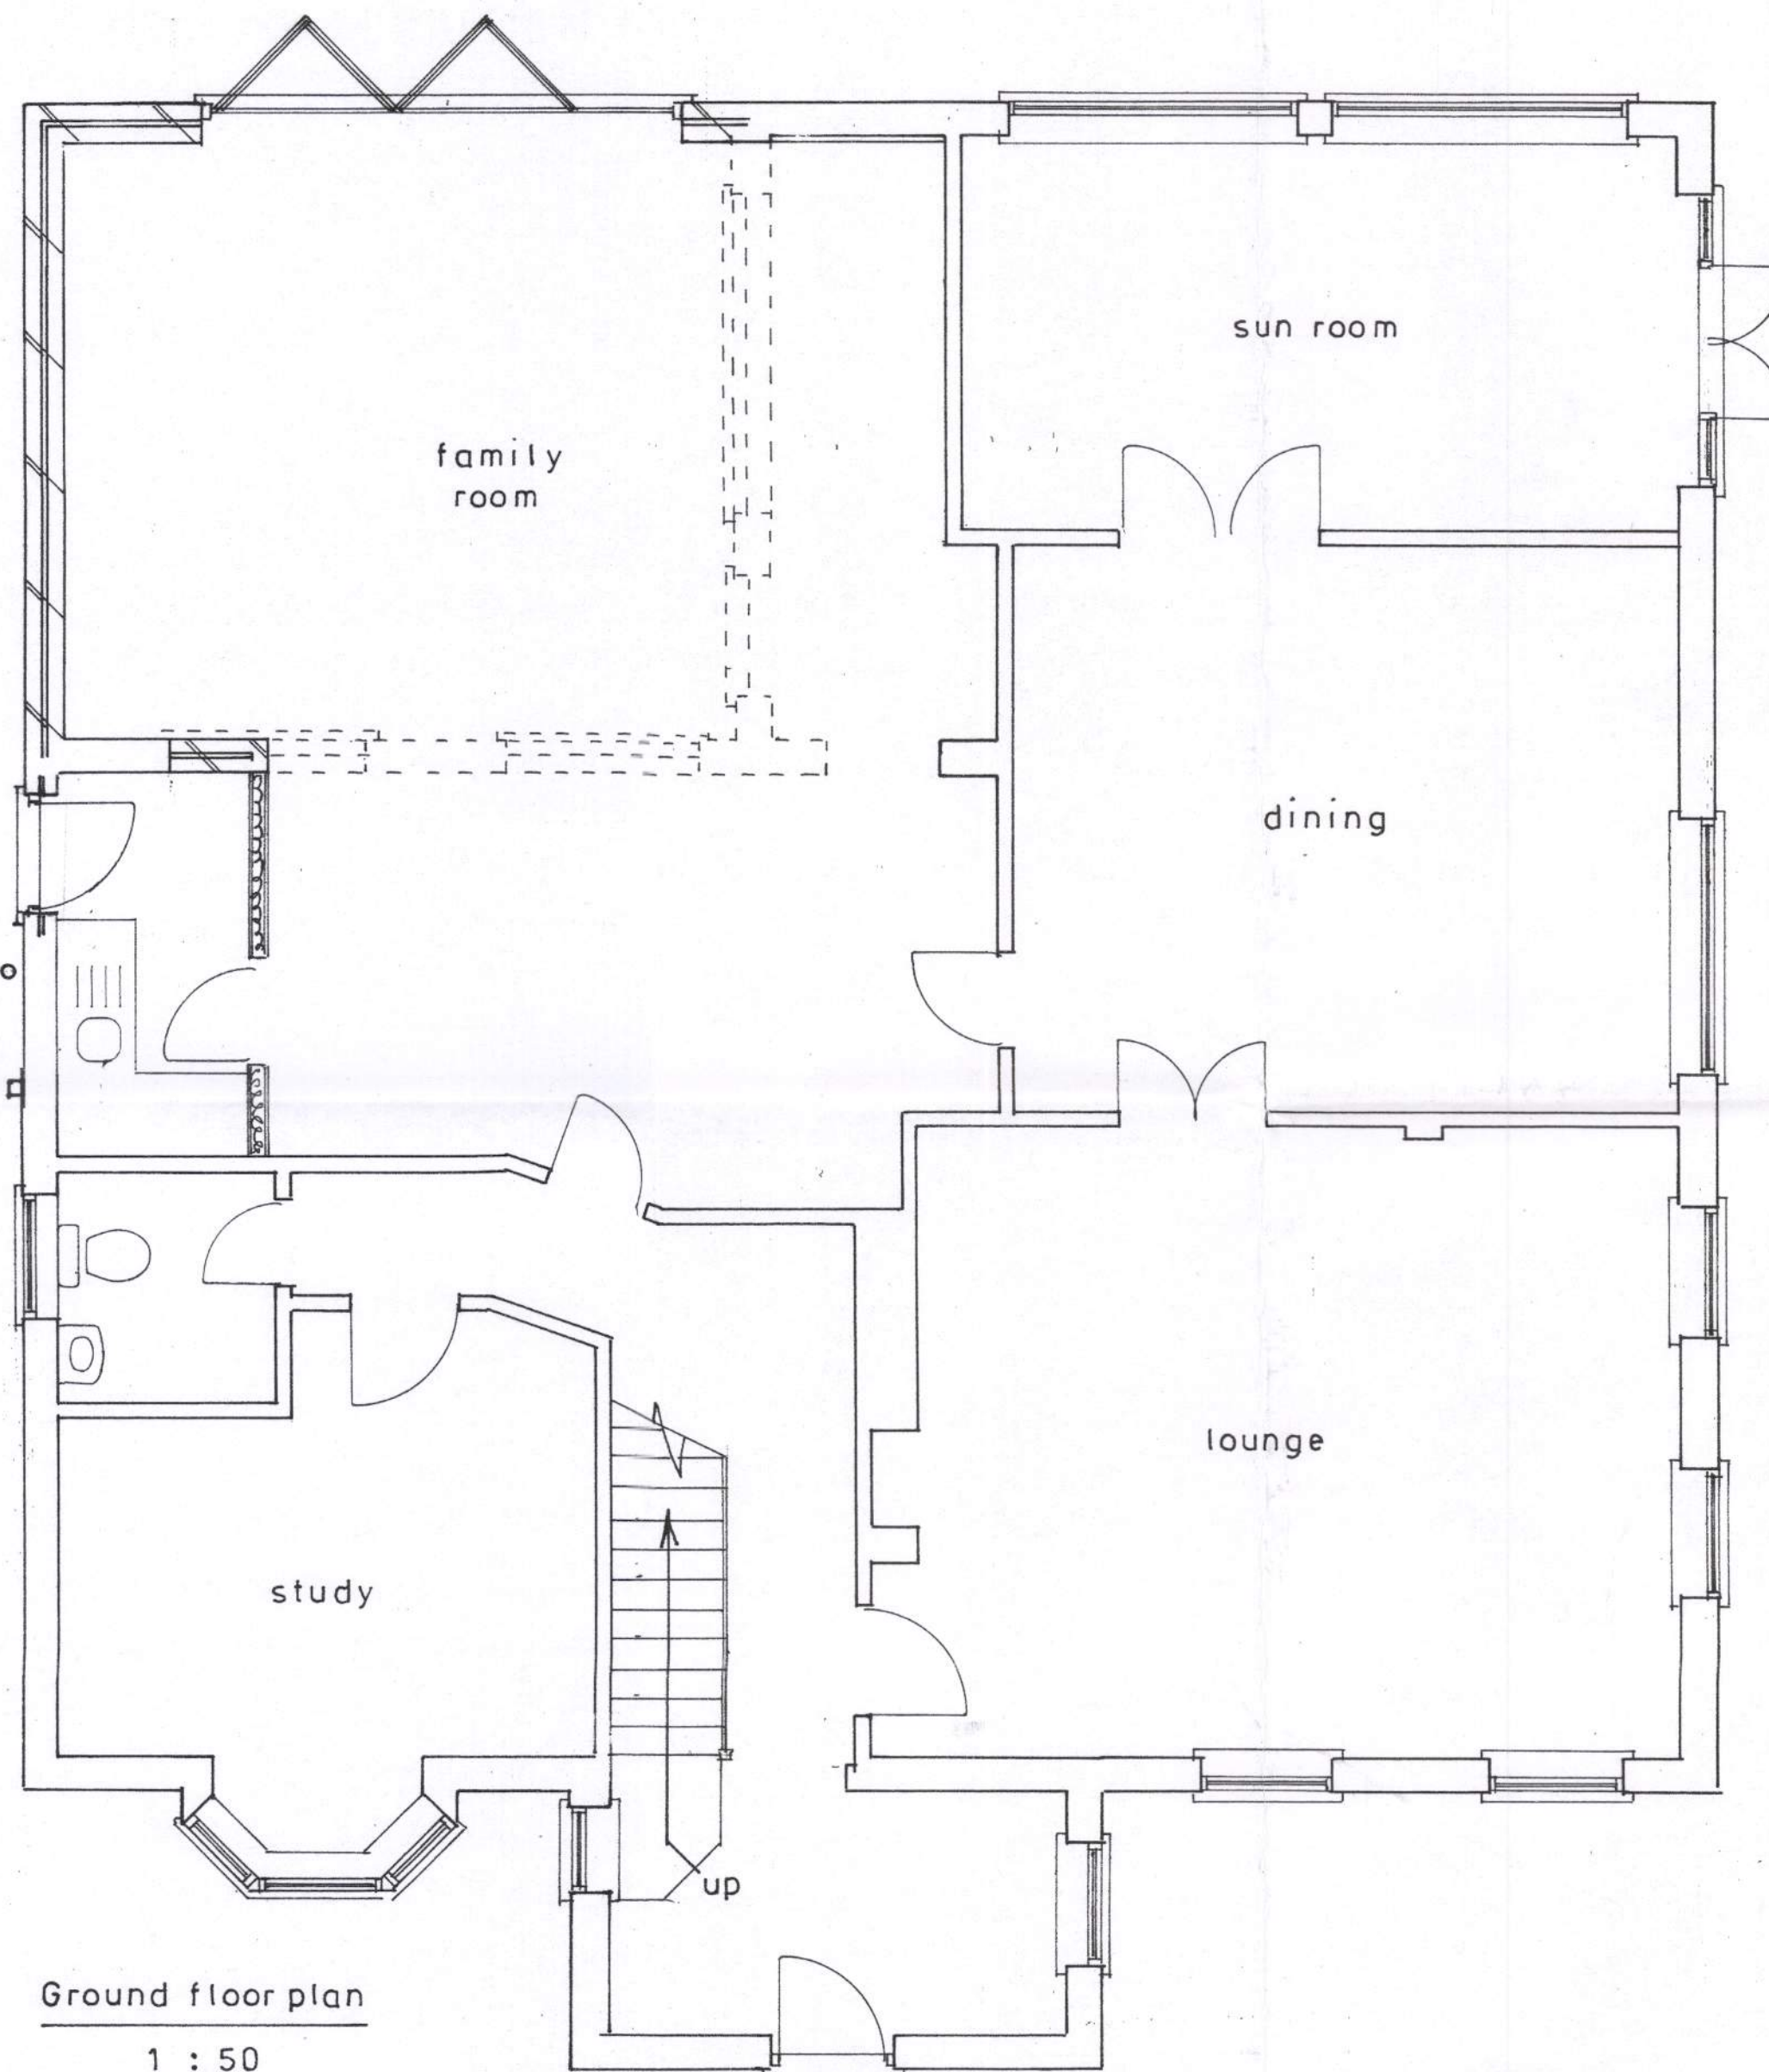

location plan

1 : 1250

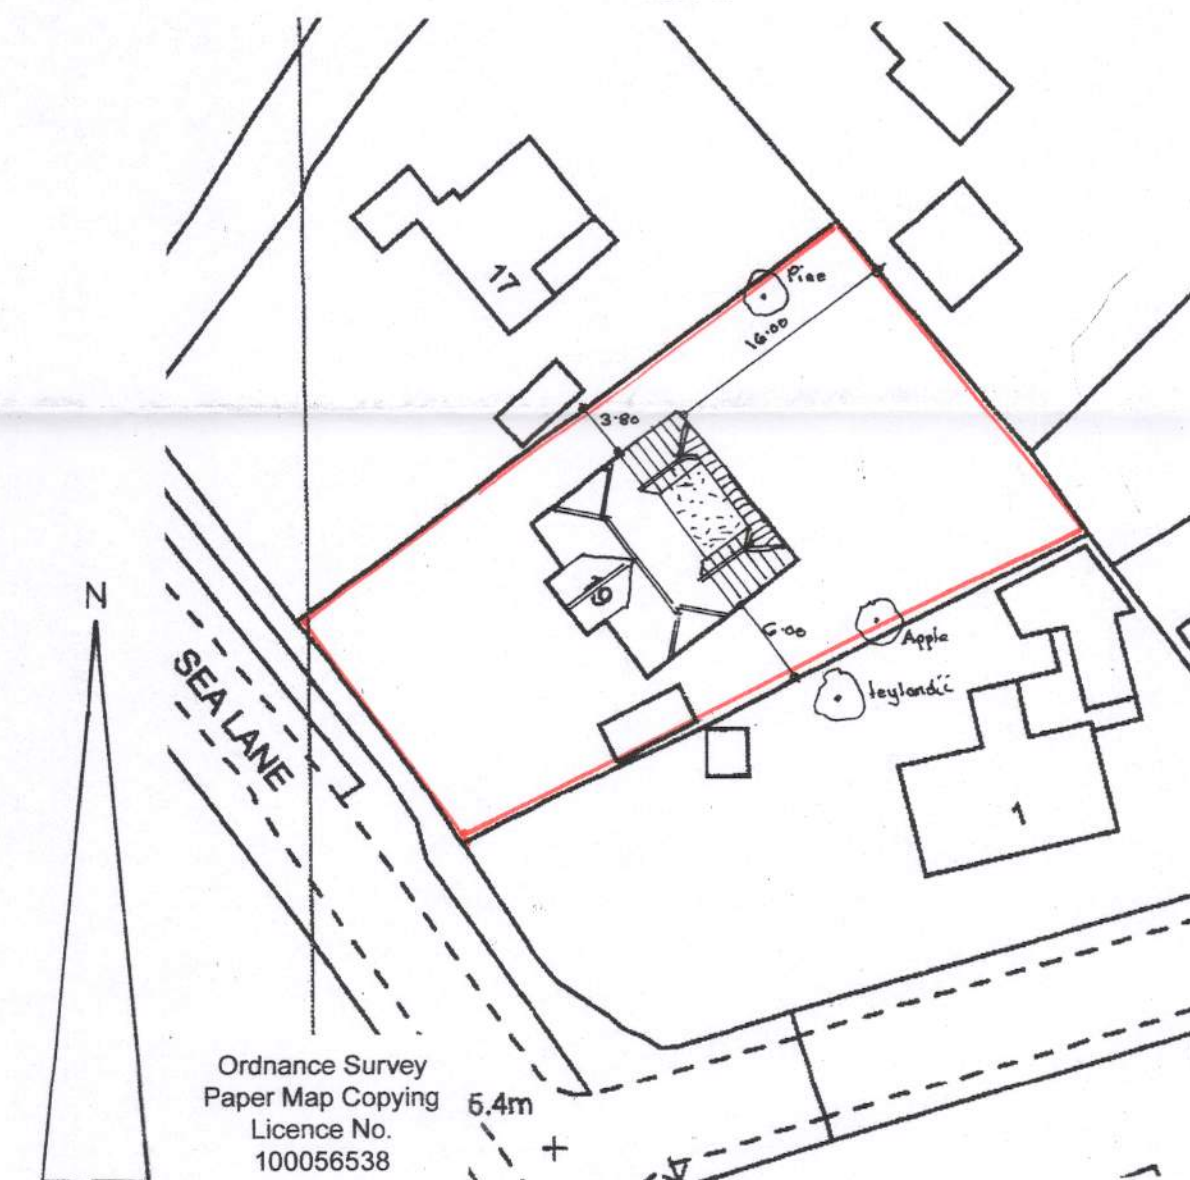

block plan

1 : 500

sheet 1

of 4

Bryan Butcher
Rainbow Cottage
Nyetimber Lane
Bognor Regis PO21 3JX
01243 266871
07973 233442
bryan.butcher@btinternet.com
www.bryanbutcher.com