
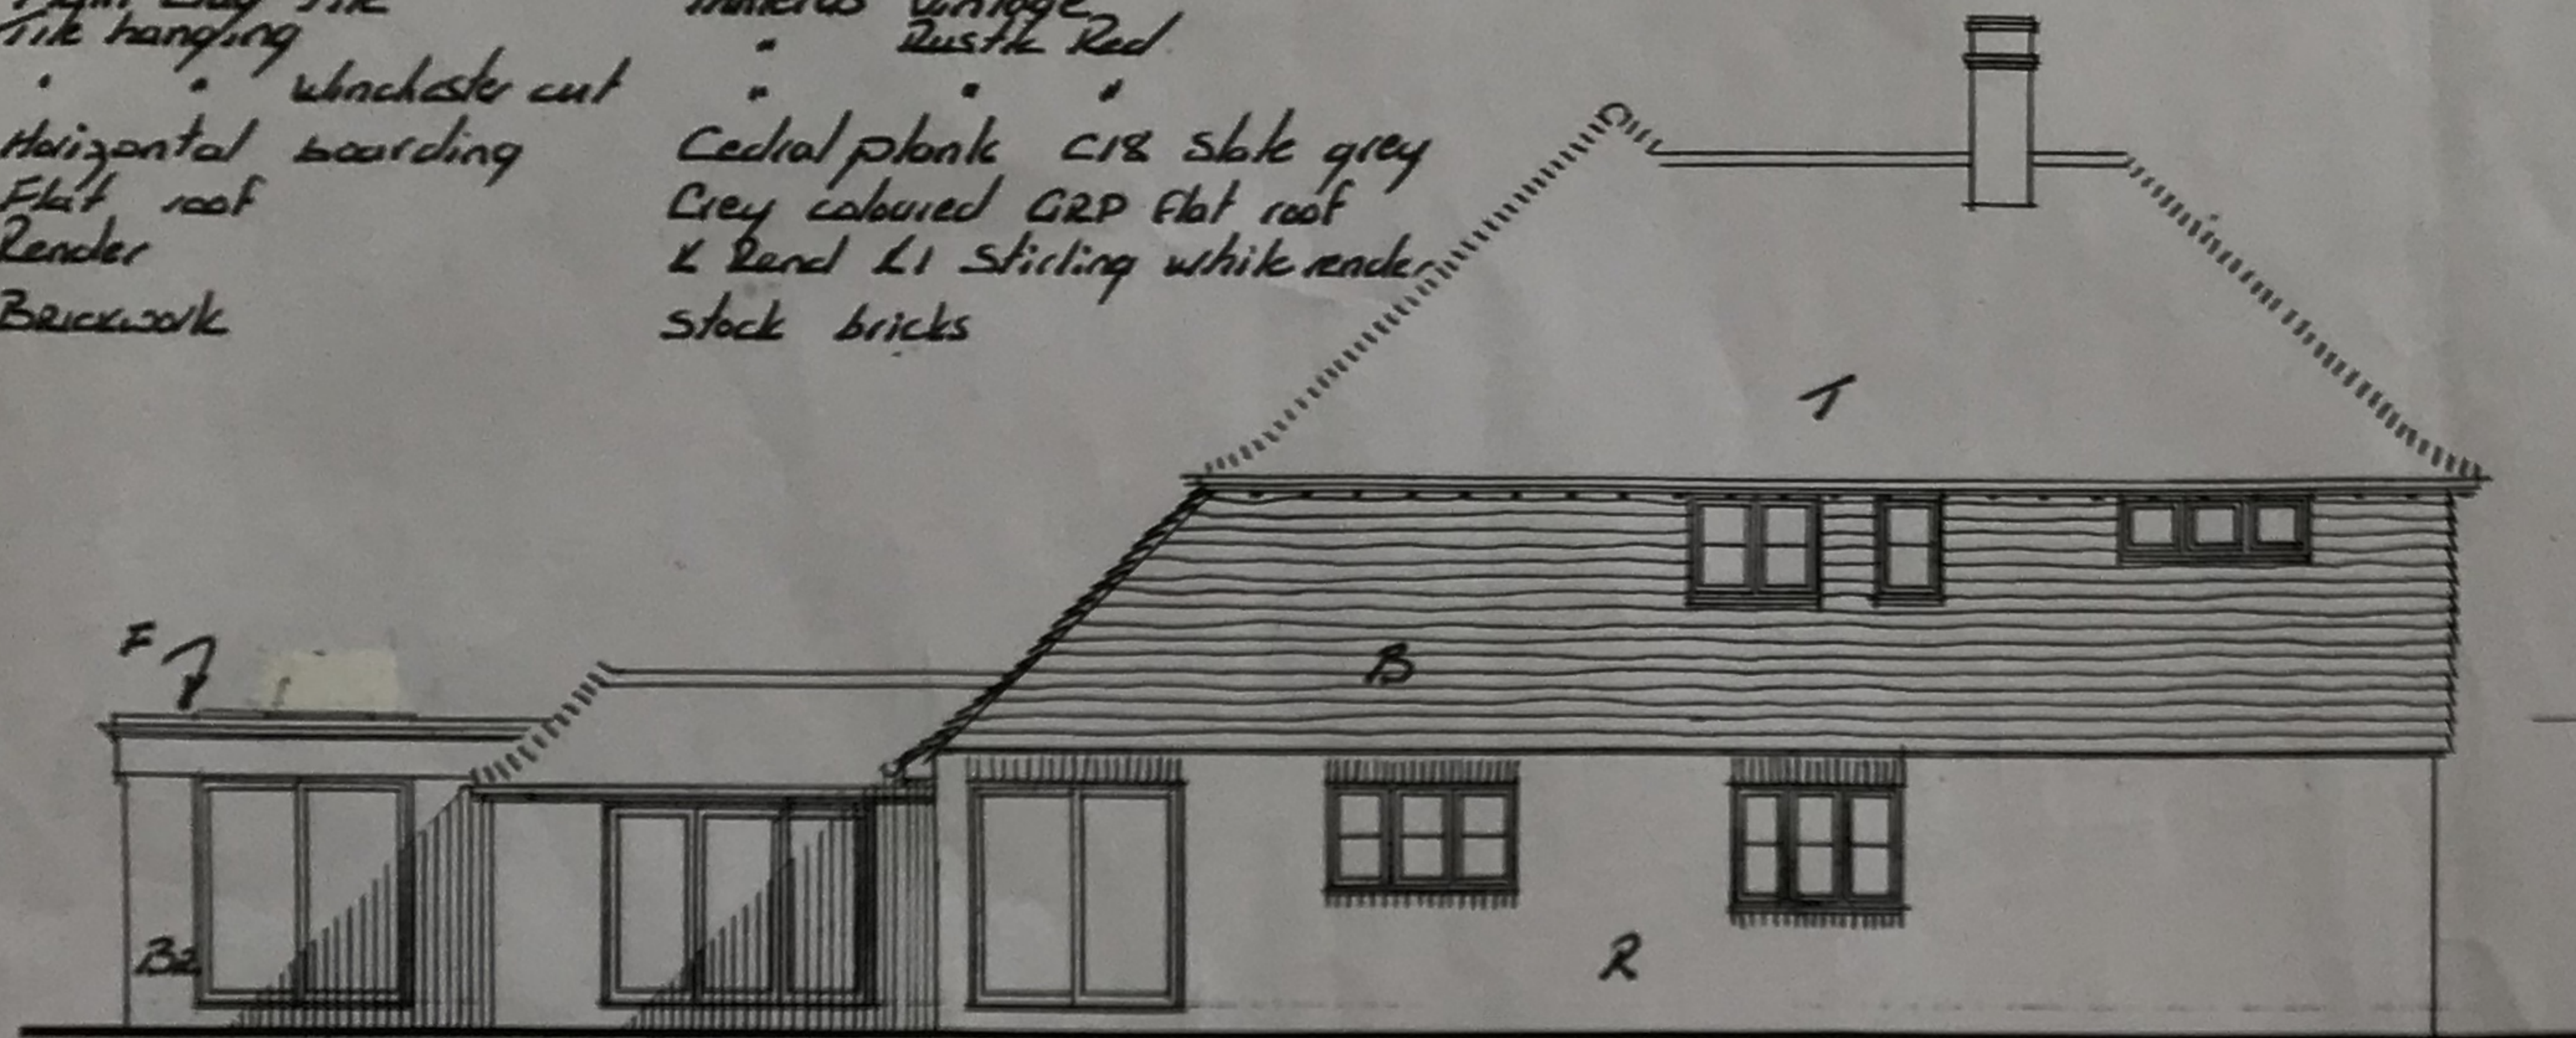


Revised Materials Schedule

T	Plain clay tile	Immerus Vintage
TH	Tile hanging	Rustic Red
THW	Winchester cut	
B	Horizontal boarding	Cedral plank C18 slate grey
F	Flat roof	Grey coloured GRP flat roof
R	Render	2 Rend L1 Stirling white render
BR	Brickwork	Stock bricks

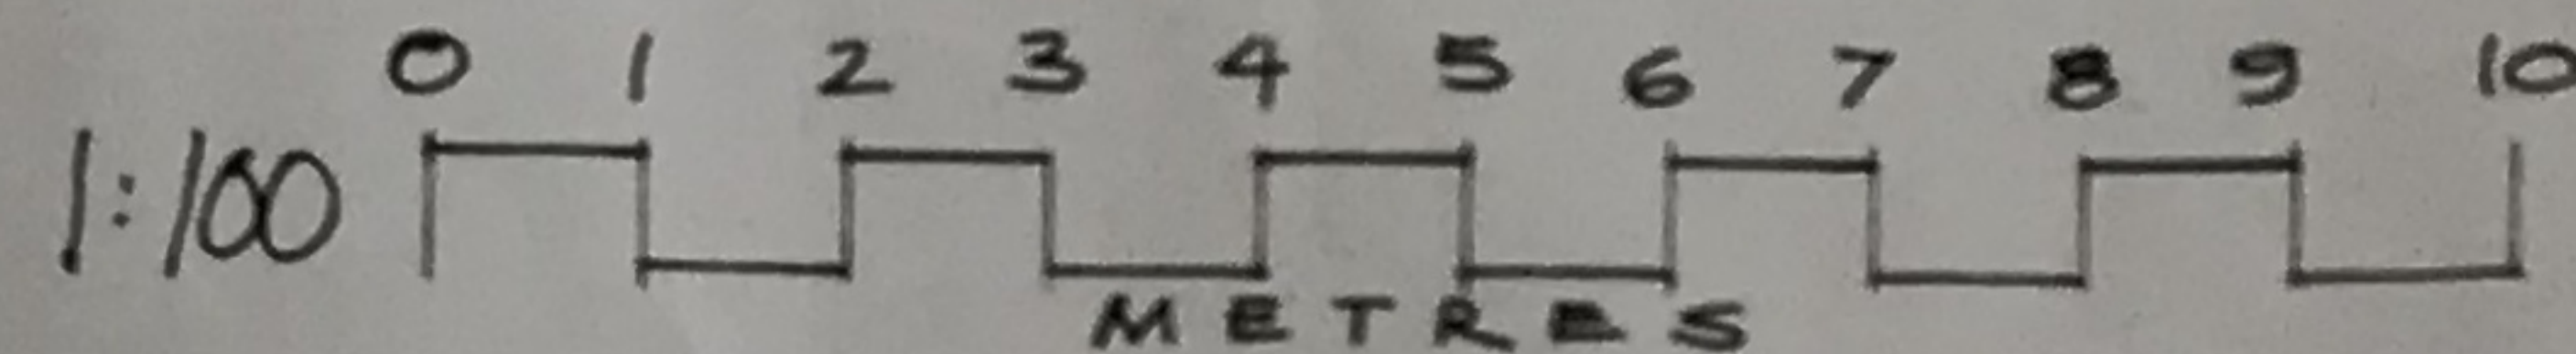

WEST ELEVATION


ALTERATION AND EXTENSION
AT

93 MIDDLETON ROAD MIDDLETON-ON-SEA
WEST SUSSEX



SOUTH ELEVATION

GROUND
FLOOR
PLAN.

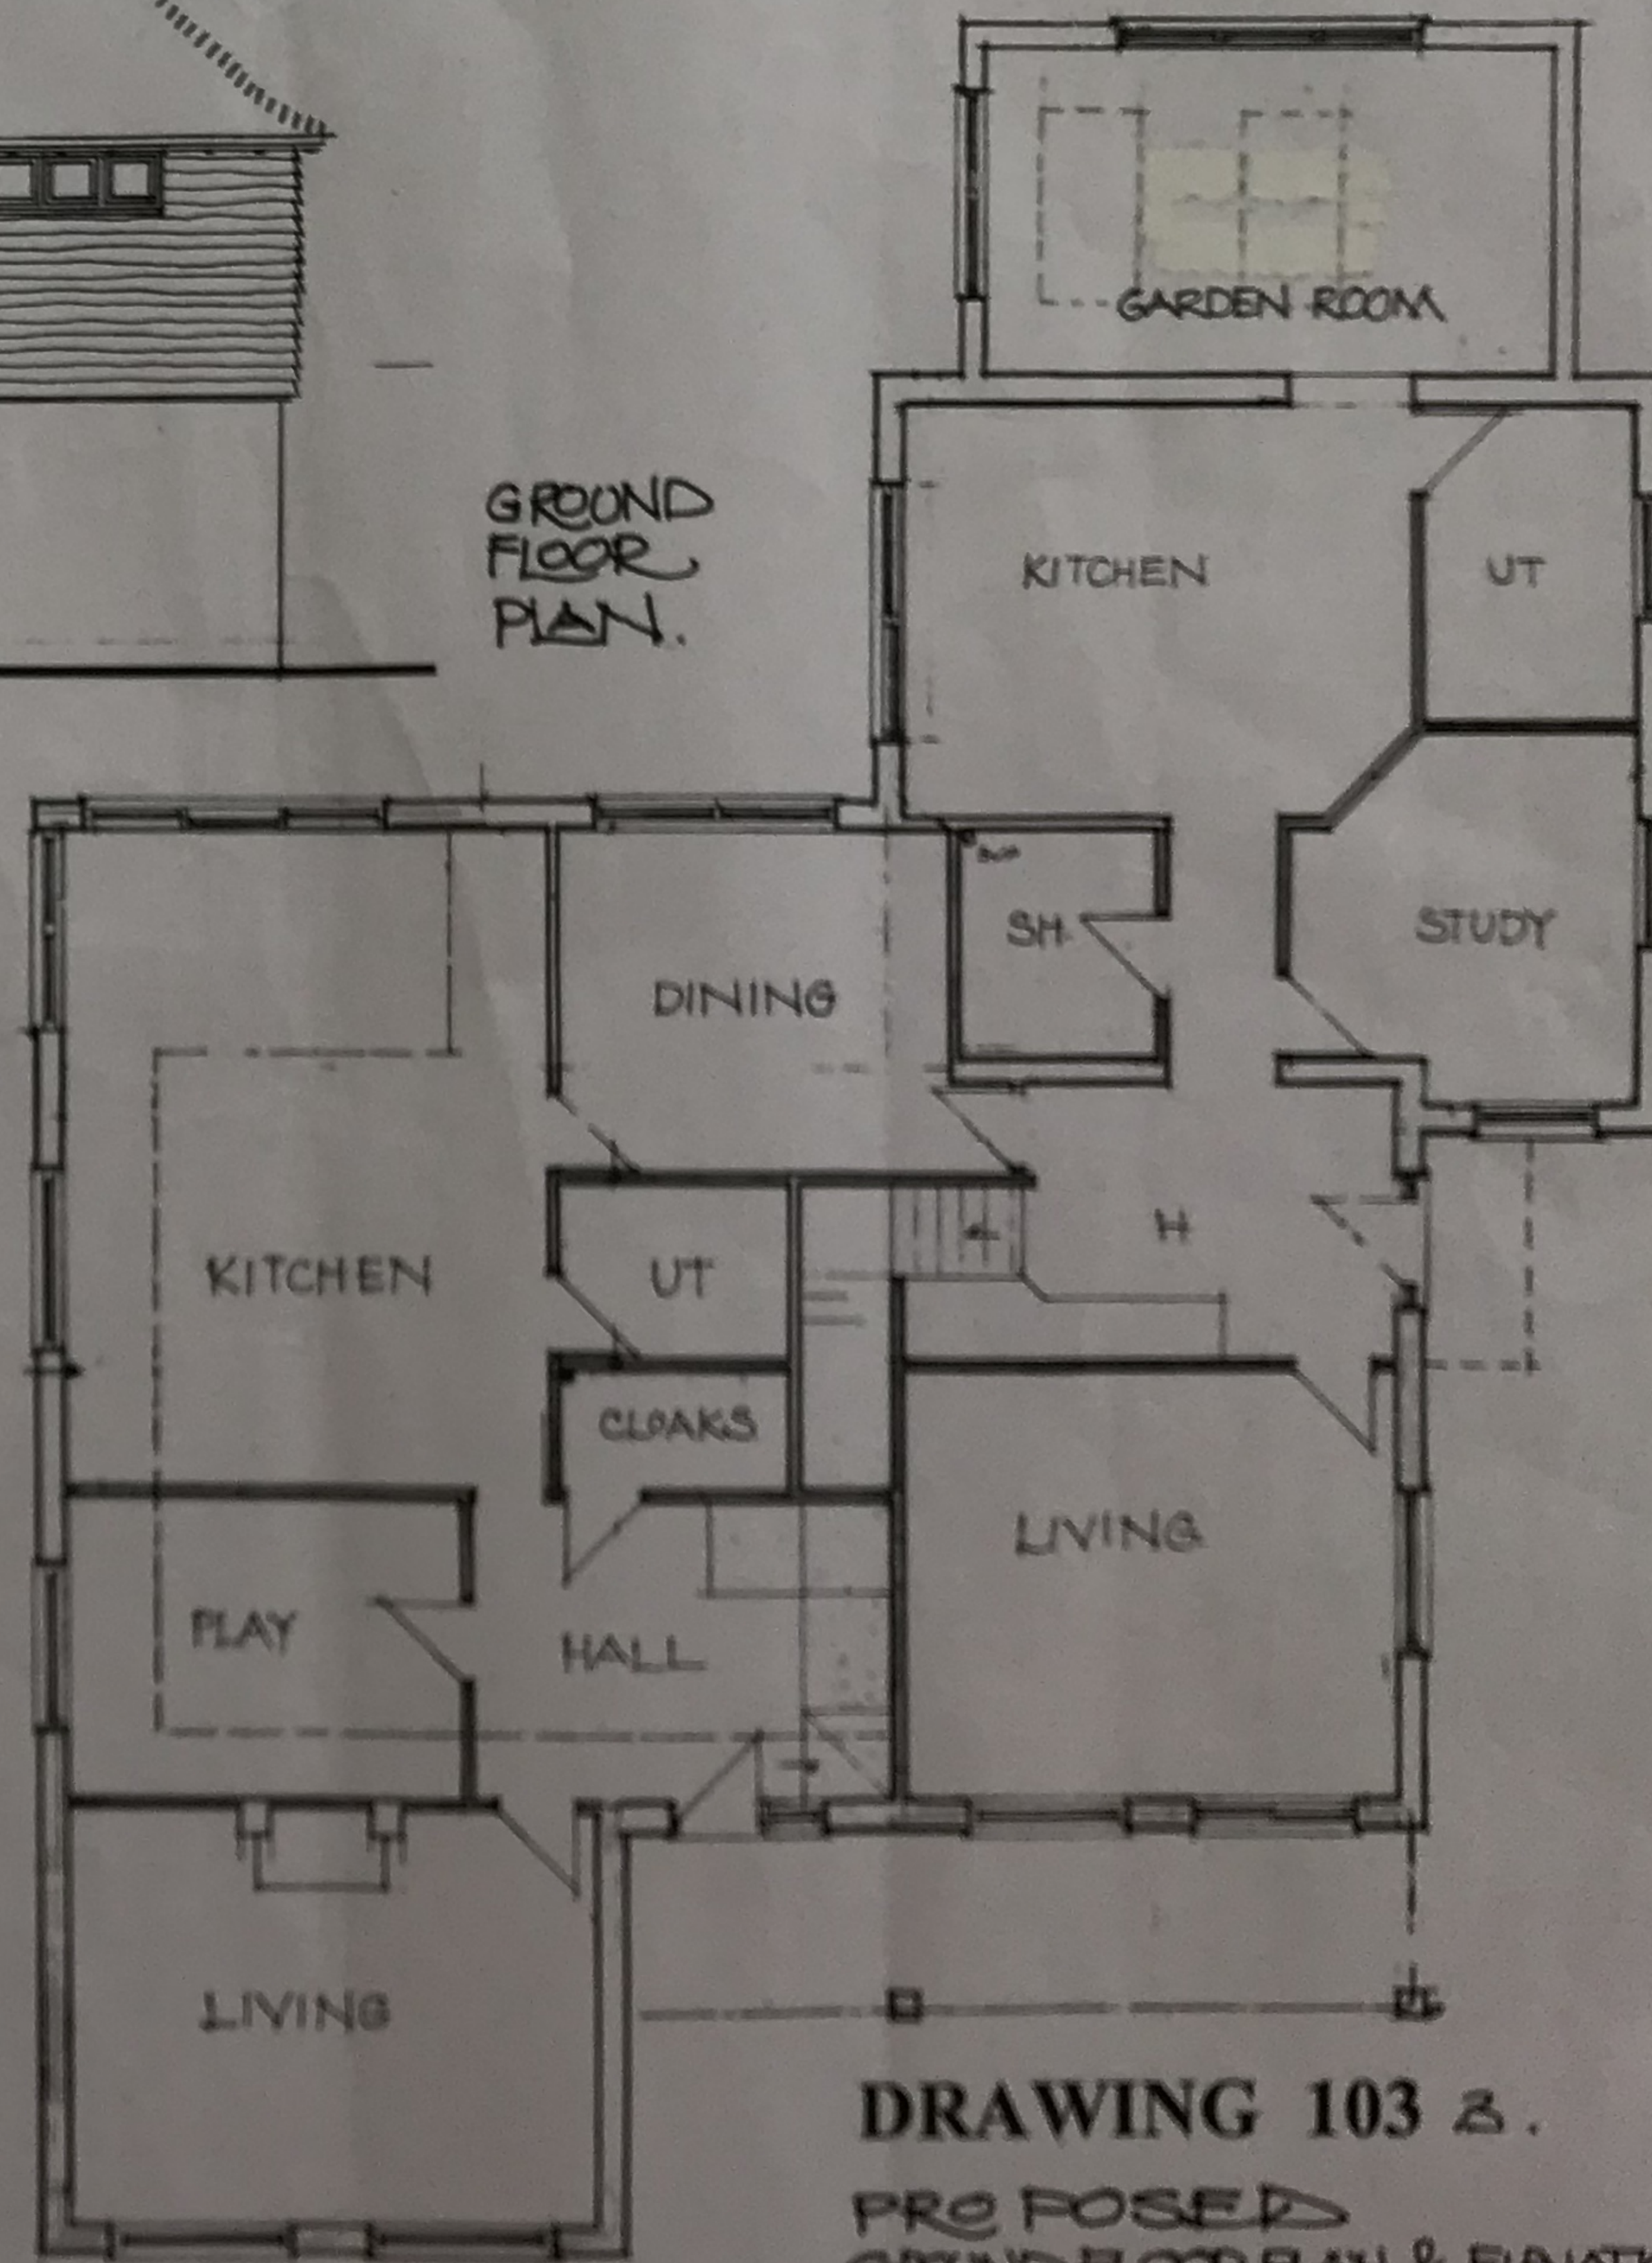

DRAWING 103 B.

PROPOSED
GROUND FLOOR PLAN & ELEVATIONS

1:100

APRIL 2018

Russian B.
3rd June 2018

- lantern light removal from garden room
- material reference inserted for garden room and boarding